

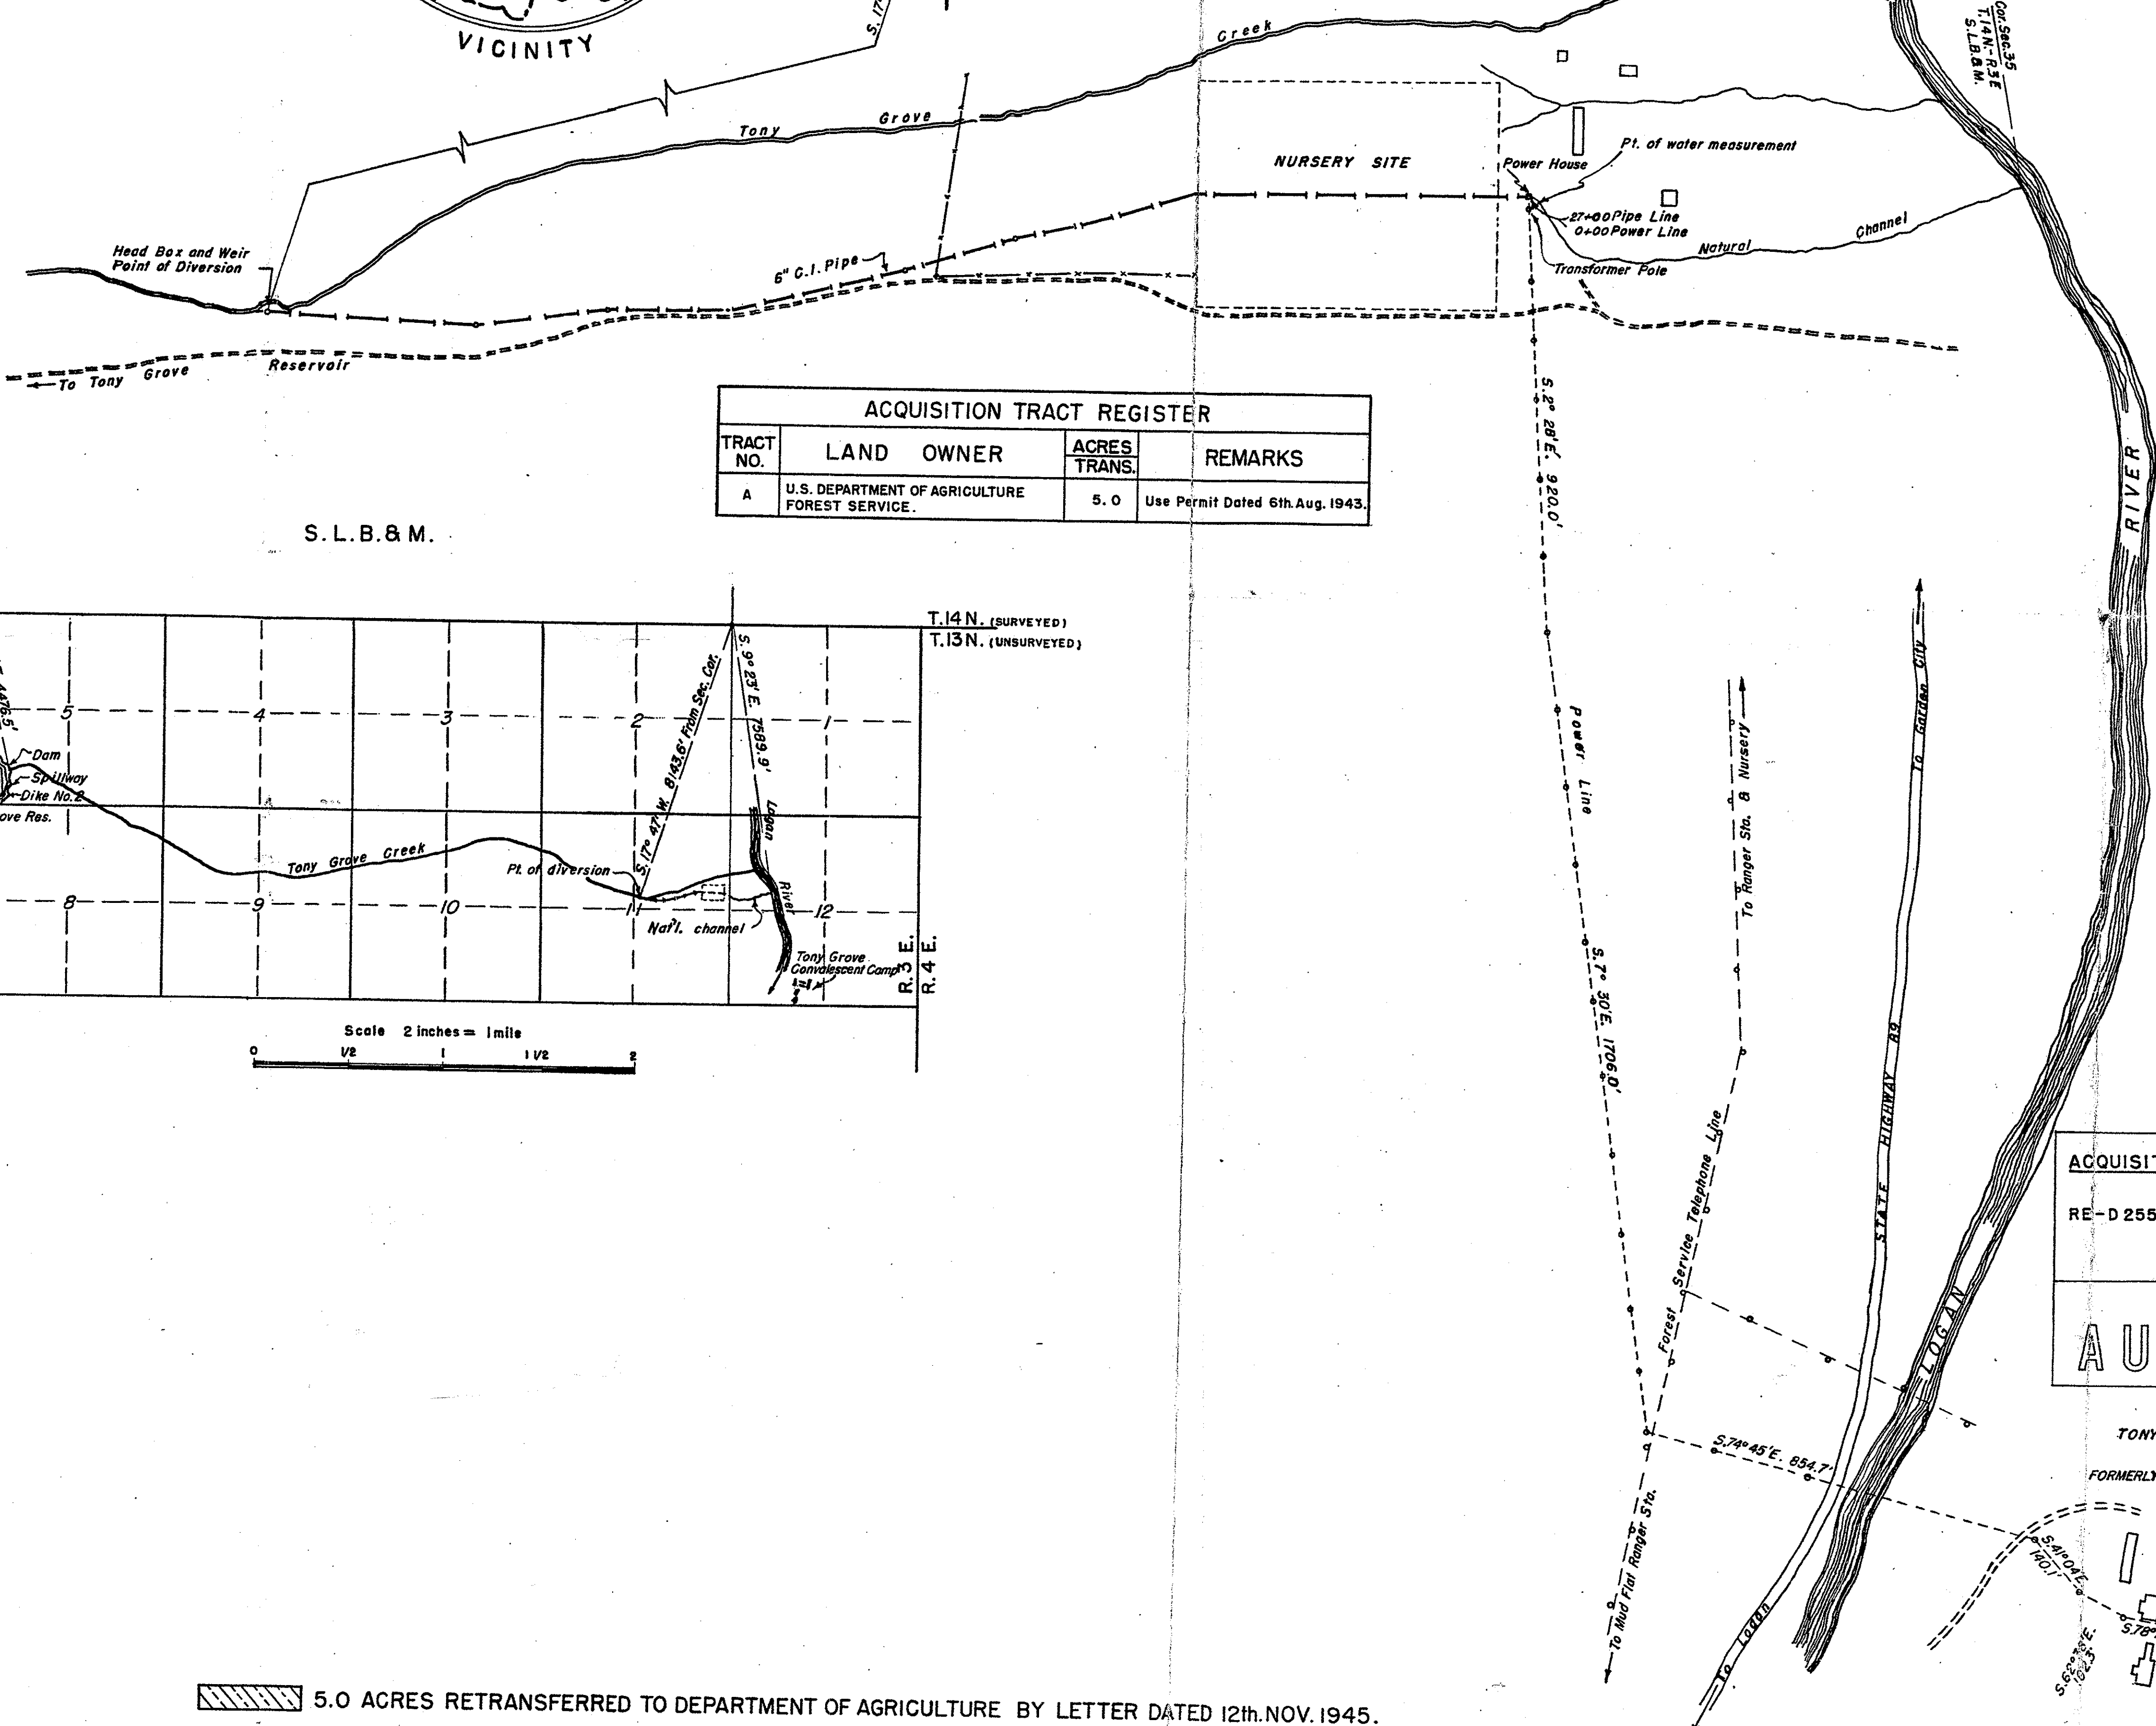
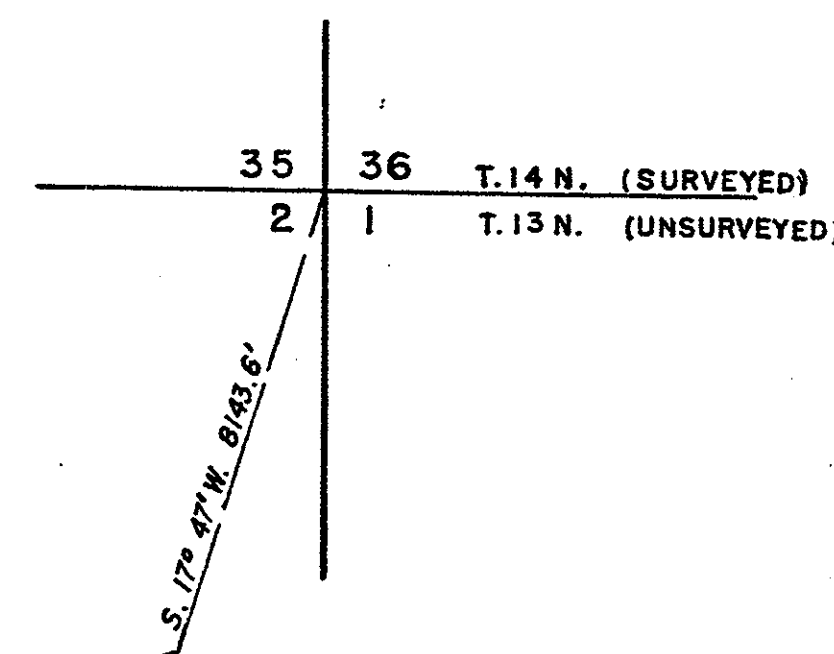


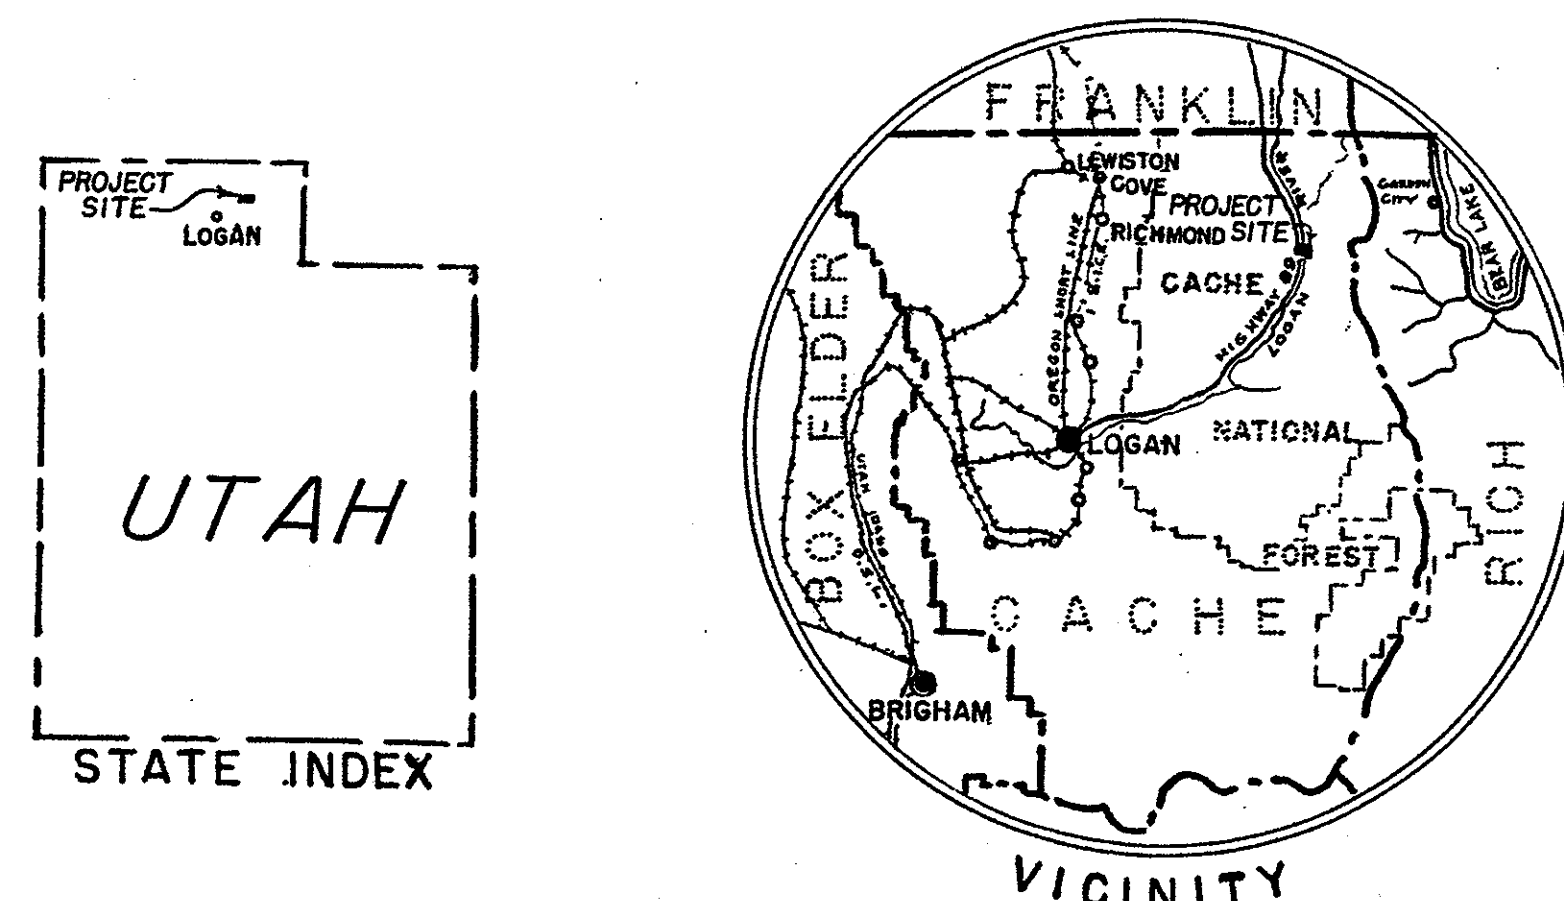

ACQUISITION TRACT REGISTER			
TRACT NO.	LAND OWNER	ACRES TRANS.	REMARKS
A	U.S. DEPARTMENT OF AGRICULTURE FOREST SERVICE.	5.0	Use Permit Dated 6th. Aug. 1943.

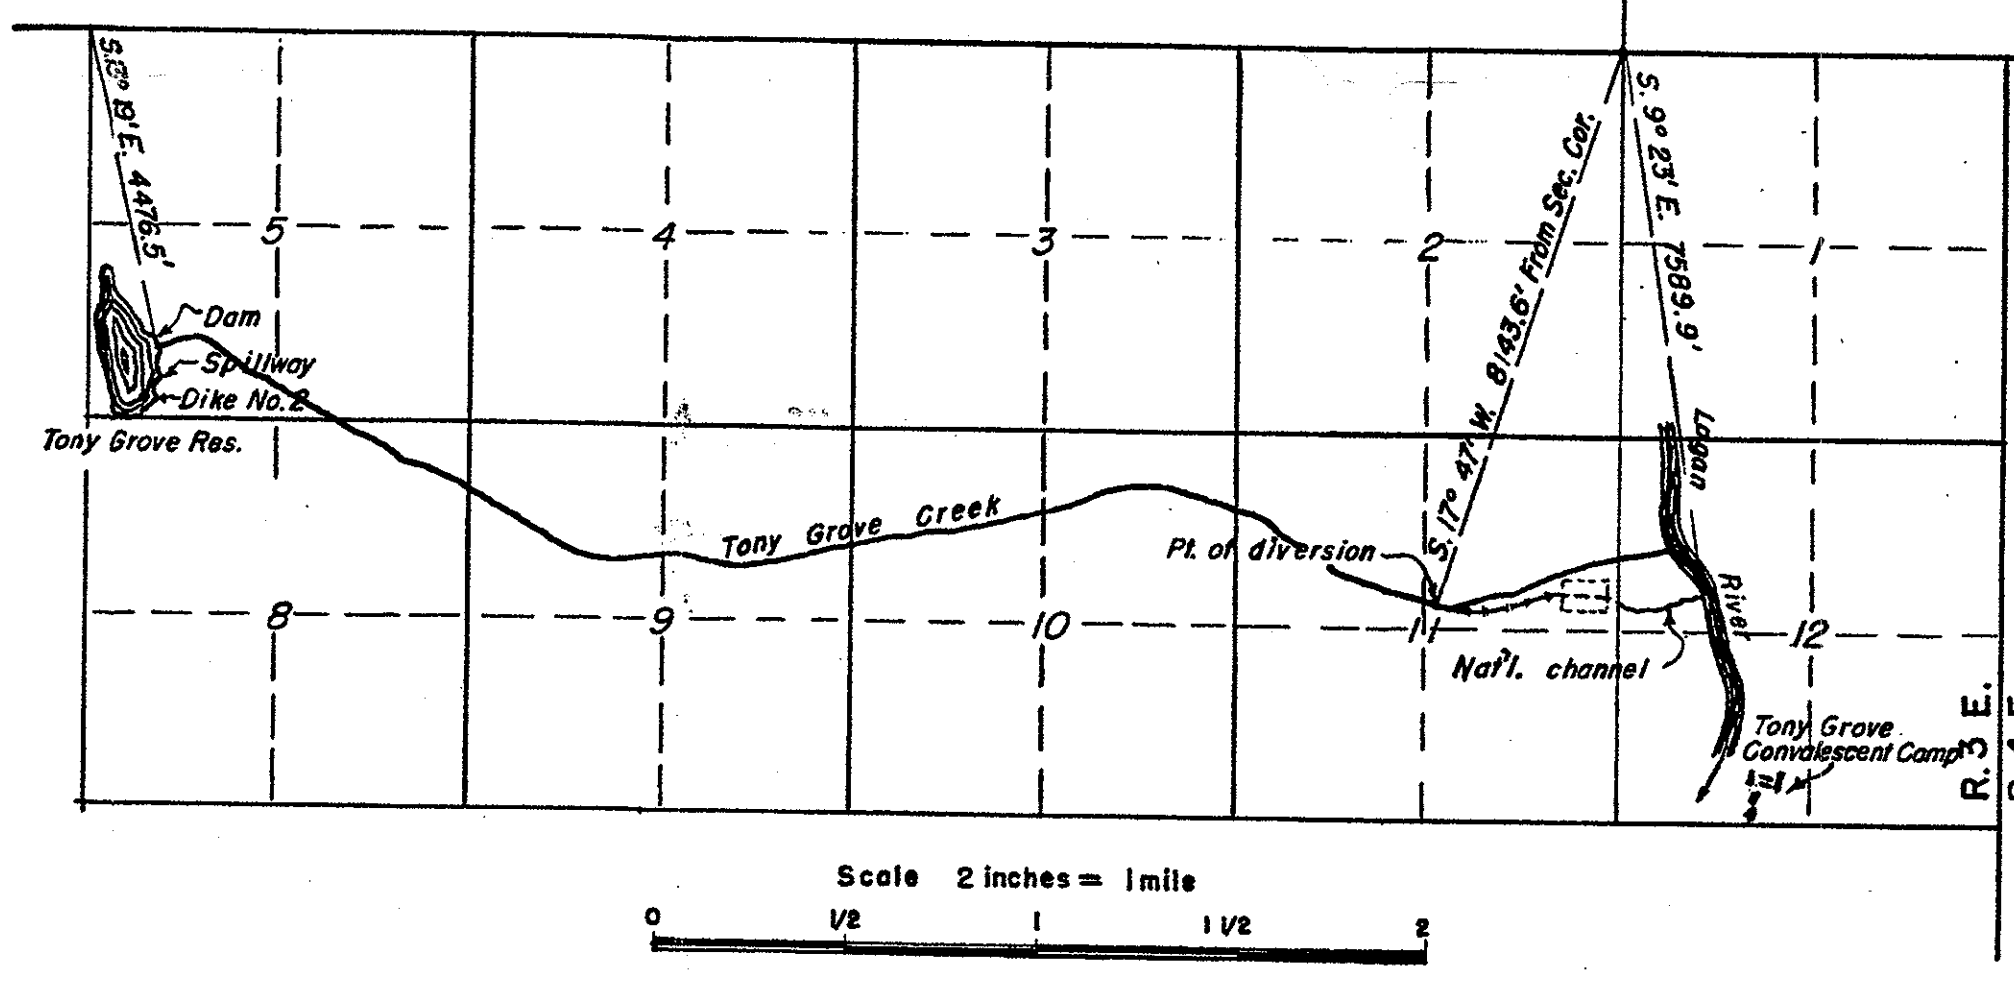

ACQUISITION AUTHORIZATION
RE-D2556 DATED 29 SEPT. 1943

2060
AUDITED

TONY GROVE CONVALESCENT CAMP
FORMERLY RANGER TRAINING SCHOOL

FINAL PROJECT MAP
(TYPE OF MAP)
STATE UTAH
COUNTY CACHE
DIVISION SOUTH PACIFIC
DISTRICT SAN FRANCISCO
6th. ARMY AREA _____
USING AGENCY BUSHNELL GEN'L
20 MILES N.E. OF LOGAN
9 MILES S.W. OF GARDE

—TRANSPORTATION FACIL—
UNION PACIFIC
HIGHWAY 89 ST.
OGDEN FEDE

—ACQUISITION—
TOTAL ACRES ACQUIRED..... 5.0
ACRES OWNED BY W.D. _____
ACRES LEASED BY W.D. _____
ACRES LEASED FROM W.D. _____
ACRES TRANSFERRED TO W.D. _____
ACRES DONATED TO W.D. _____
PERMIT TO W.D. FOR USE OF _____

—DISPOSALS—
TOTAL ACRES DISPOSED OF.....
ACRES SOLD _____
ACRES RETRANSFERRED 5.0
ACRES EXCHANGED _____
ACRES OTHERWISE _____

—LEGEND—
BOUNDARY LINE _____
STATE OR PROVINCE LINE _____
COUNTY LINE _____
CIVIL DISTRICT PRECINCT _____
LAND-GRANT LINE _____
CITY, VILLAGE, OR BOROUGH _____
CEMETERY, SMALL PARK, ETC. _____
TOWNSHIP LINE _____
SECTION LINE _____

Scale
0 200' 400' 600'


WAR DEPARTMENT, O.C.E.
CONSTRUCTION DIVISION
REAL ESTATE
TONY GROVE CONVALESCEN
(FOR BUSHNELL GENERAL HOSPI


RECOMMENDED: Wm. R. Brown DA
Chief, Cadastral Section
APPROVED: Wm. R. Stephens DA
Chief Salt Lake Sub-Office

COMPILED: W.B. TRACED: W.B. CHECKED: _____



DATE BY REVISIONS
2-12-48 J.D.K. DUE TO FINAL AUDIT
CE1288

5.0 ACRES RETRANSFERRED TO DEPARTMENT OF AGRICULTURE BY LETTER DATED 12th. NOV. 1945.

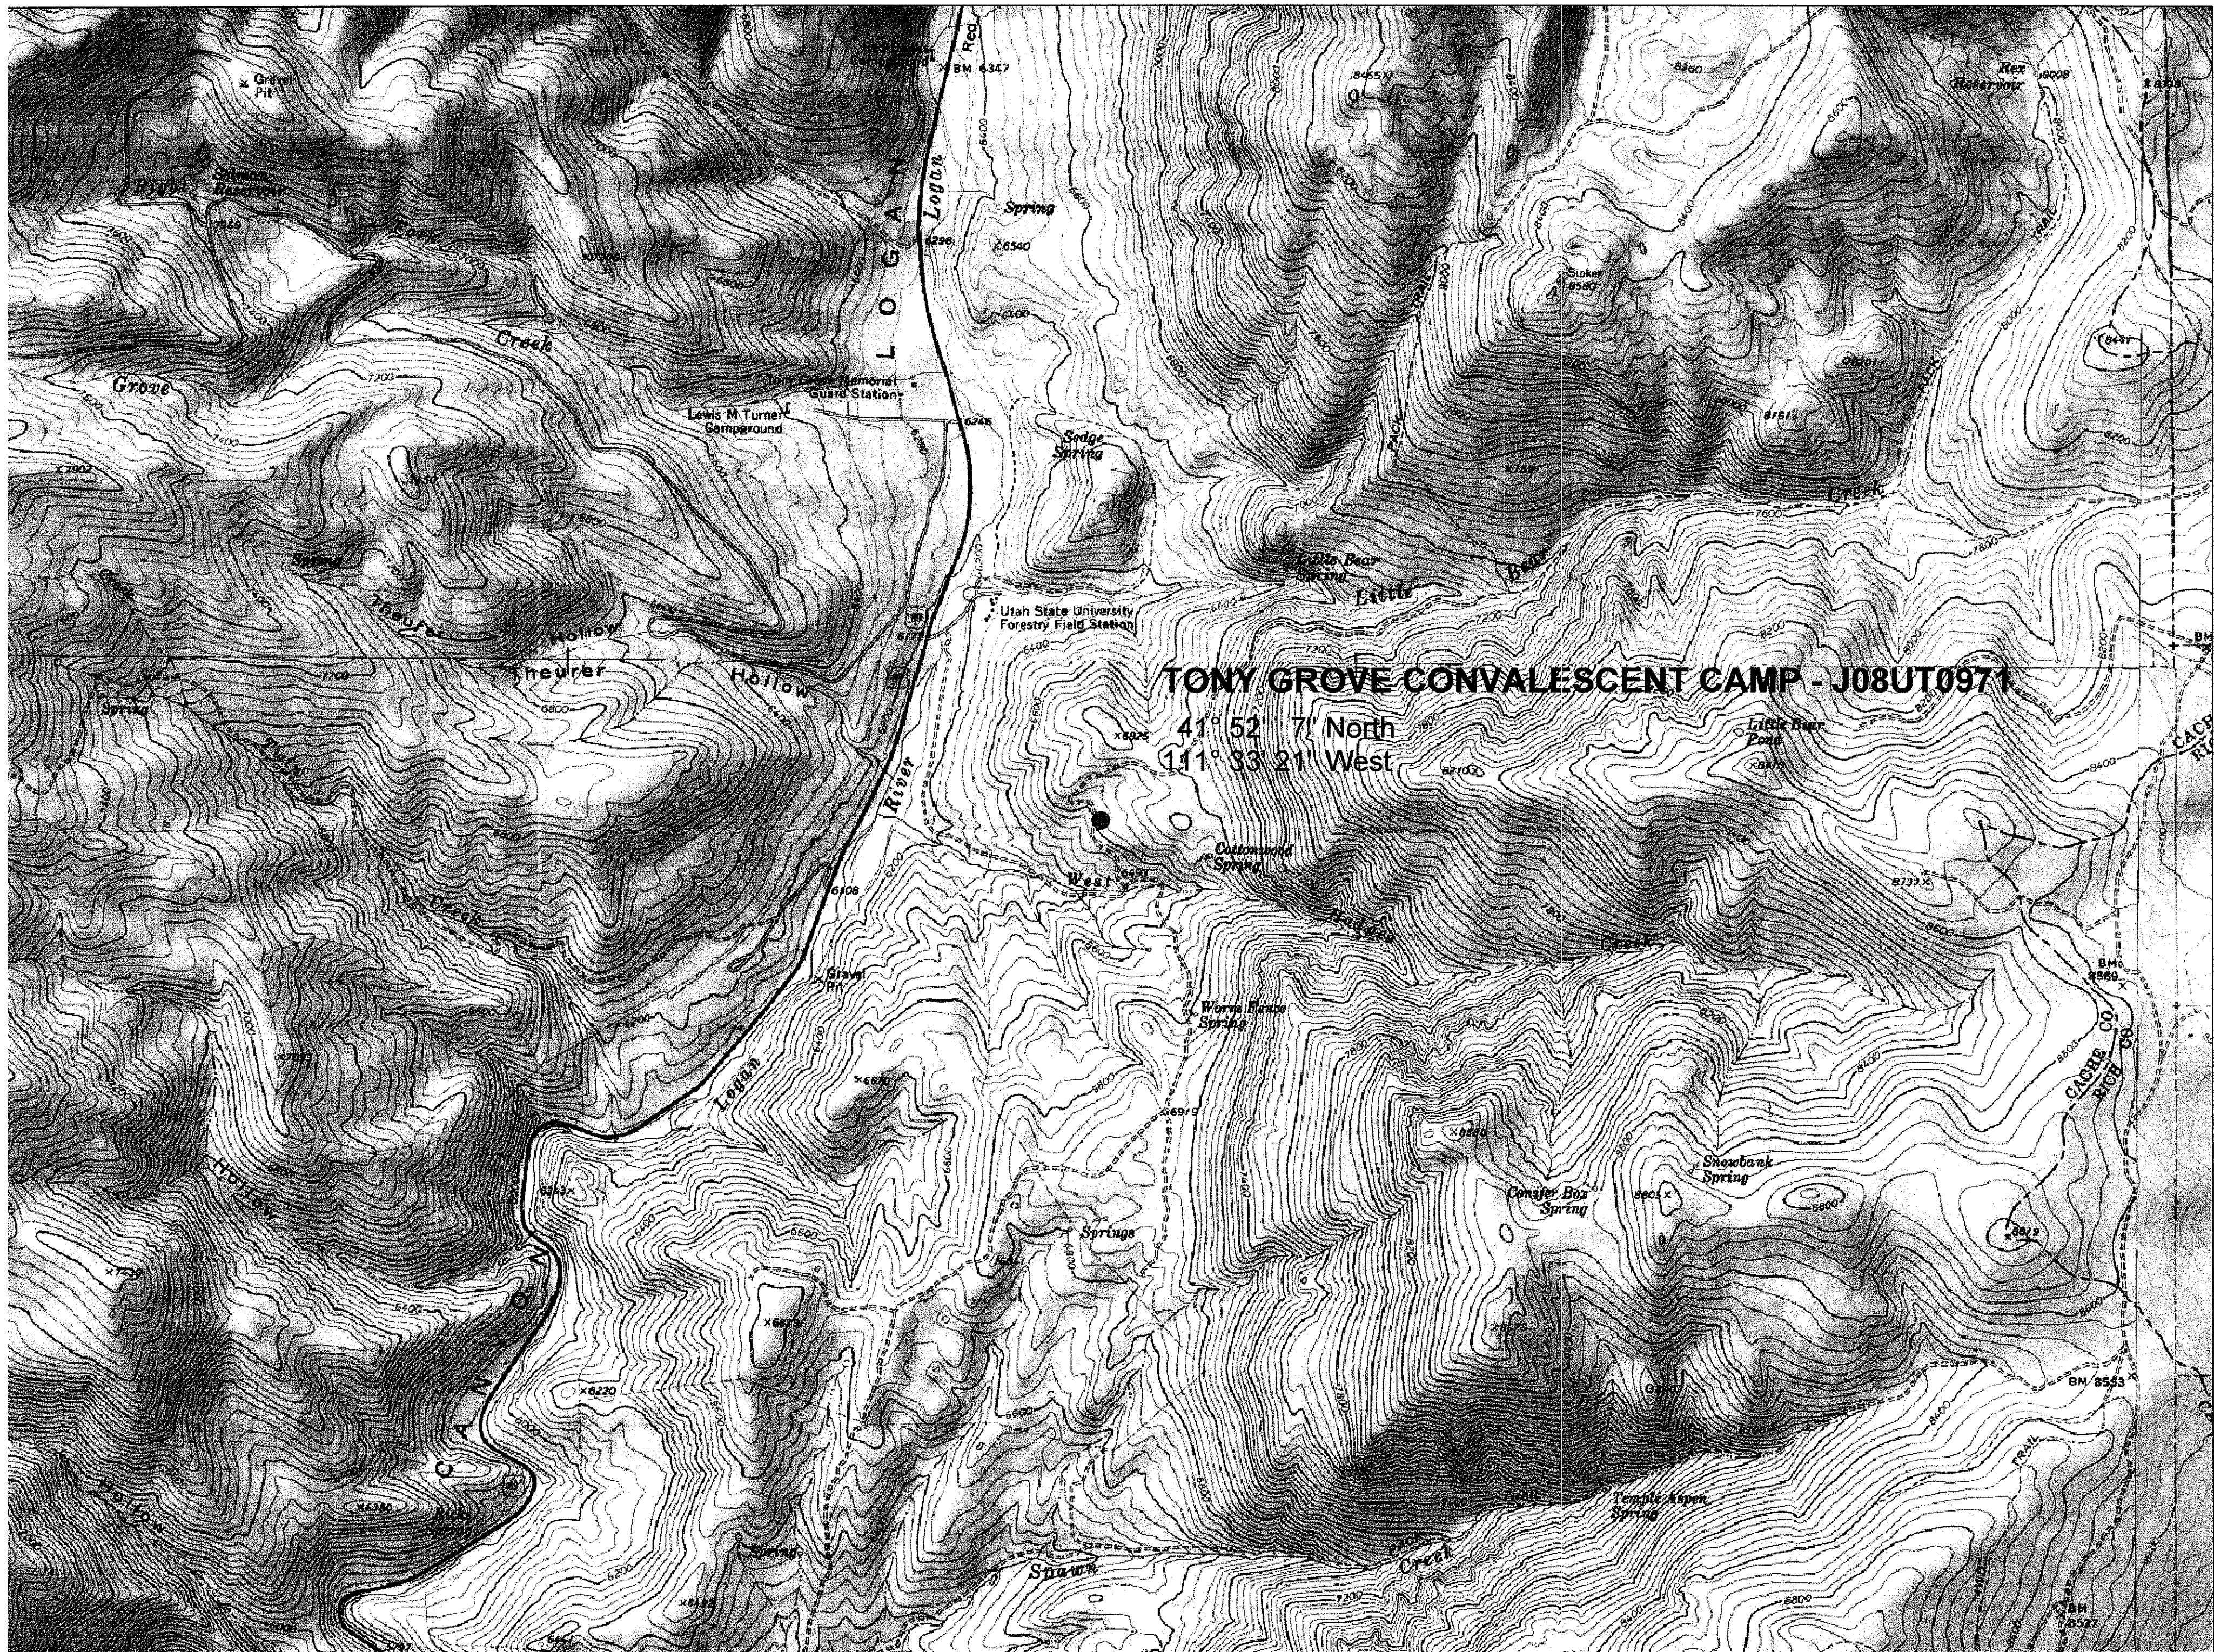


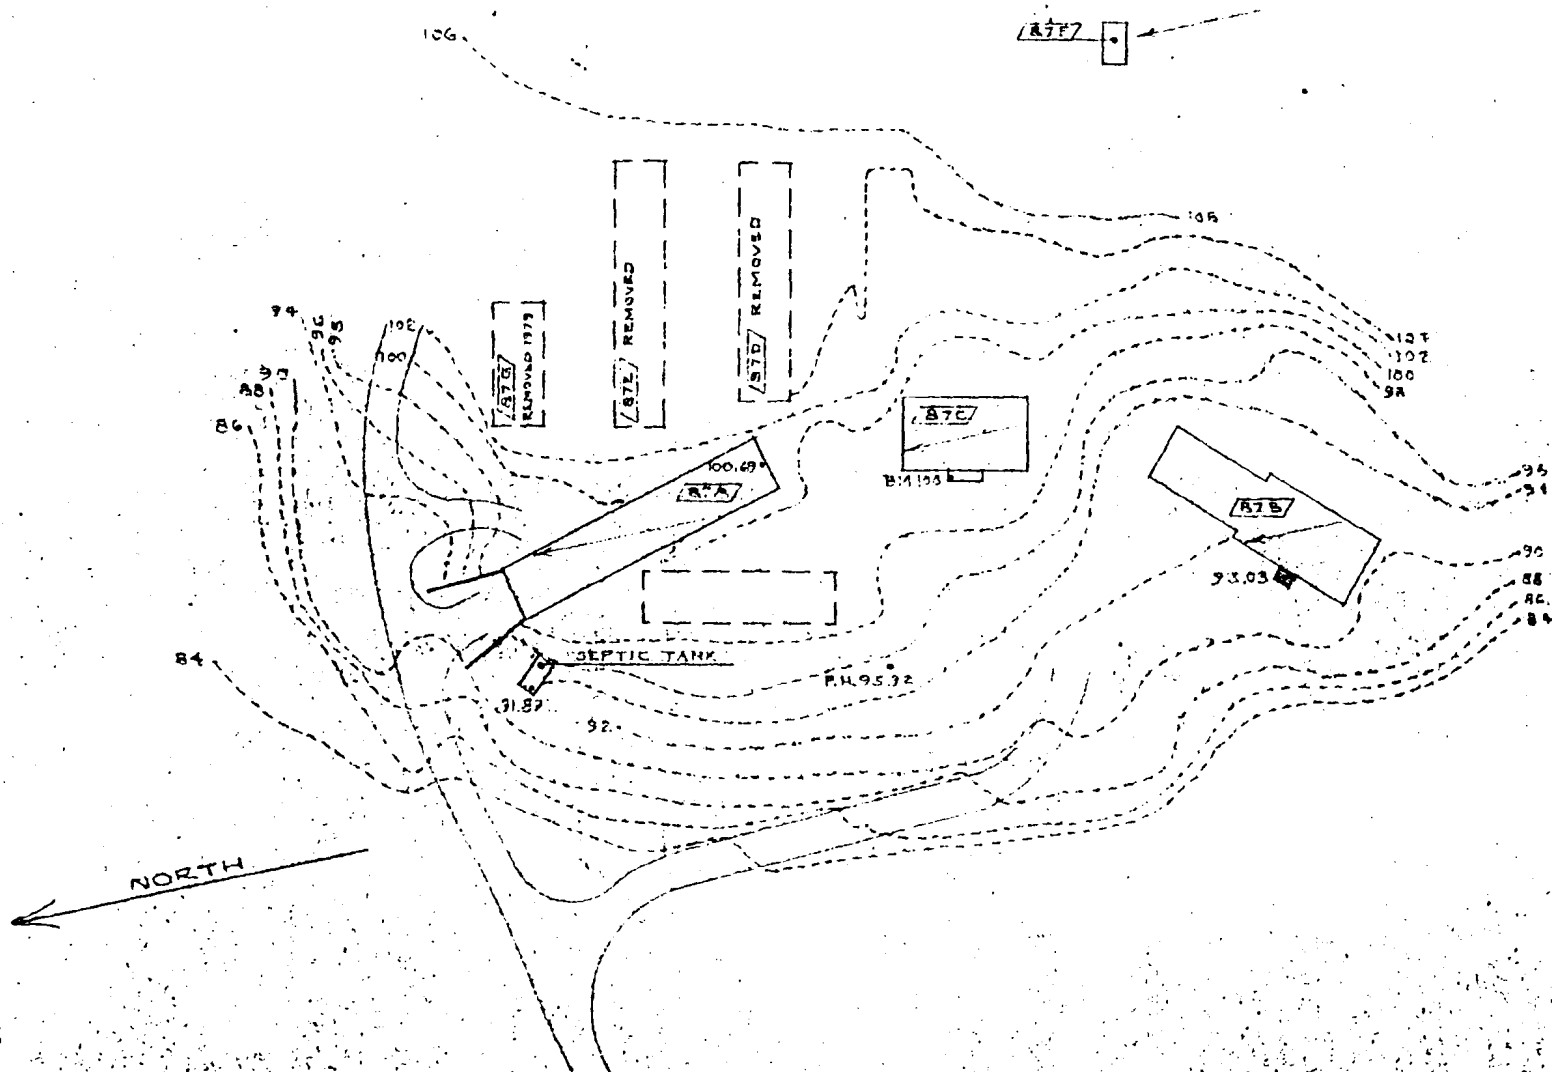


DRAWN BY: A.A.H.		APPROVED:		DATE:		AREA		SQ. FEET		INSTITUTION	
REVISIONS	NO.	DESCRIPTION		BY	DATE	PHYSICAL FACILITIES SURVEY				UTAH STATE UNIVERSITY	
						UTAH STATE BUILDING BOARD				FORESTRY SUMMER CAMP	
						SCALE 1" = 30.0'		DATE JAN. 1982		Bldg. NO. 87	
										SHEET 1 OF 1	

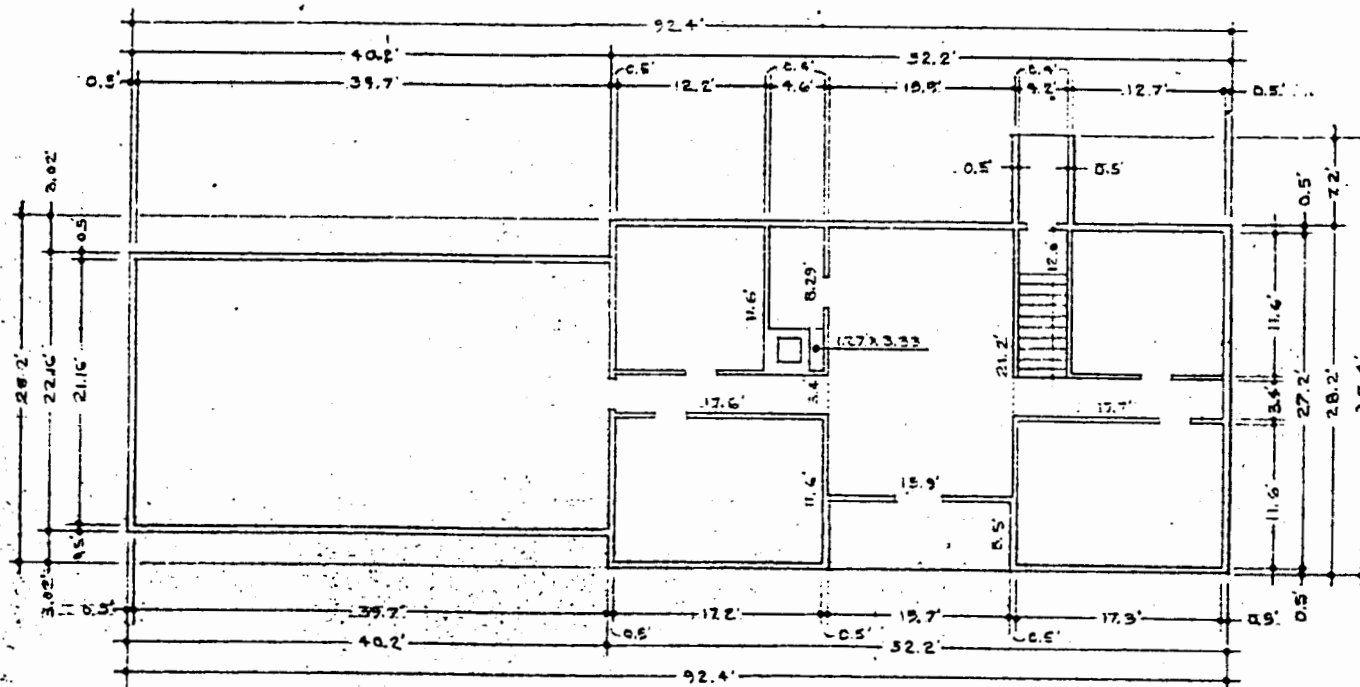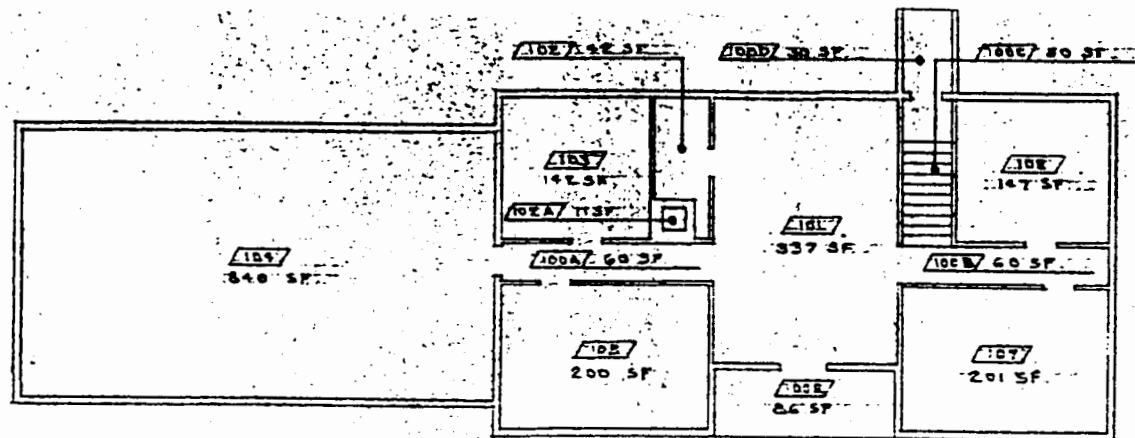


REVISED	NO.	DESCRIPTION	DATE	BY	AREA	SQ. FEET	PHYSICAL FACILITIES SURVEY UTAH STATE UNIVERSITY	SQ. FEET	AREA	INSTITUTION				
					NET	2208			INSTRUCTIONAL	UTAH STATE UNIVERSITY				
					ASSIGNABLE	1909			INSTRUCTION RELATED	FORESTRY SUMMER CAMP				
					NONASSIGNABLE	491			RESEARCH	CLASSROOM-SERVICE BLDG.				
					STRUCTURAL	808.74			ADMINISTRATION	BLDG. NO. 87B MAIN FLOOR				
DRAWN BY: J. A. S.					APPROVED:	GROSS	2500	SCALE 1"=10'	DATE DEC. 1981	SUPPORTING	NO.	SHEET	OF	SHEETS

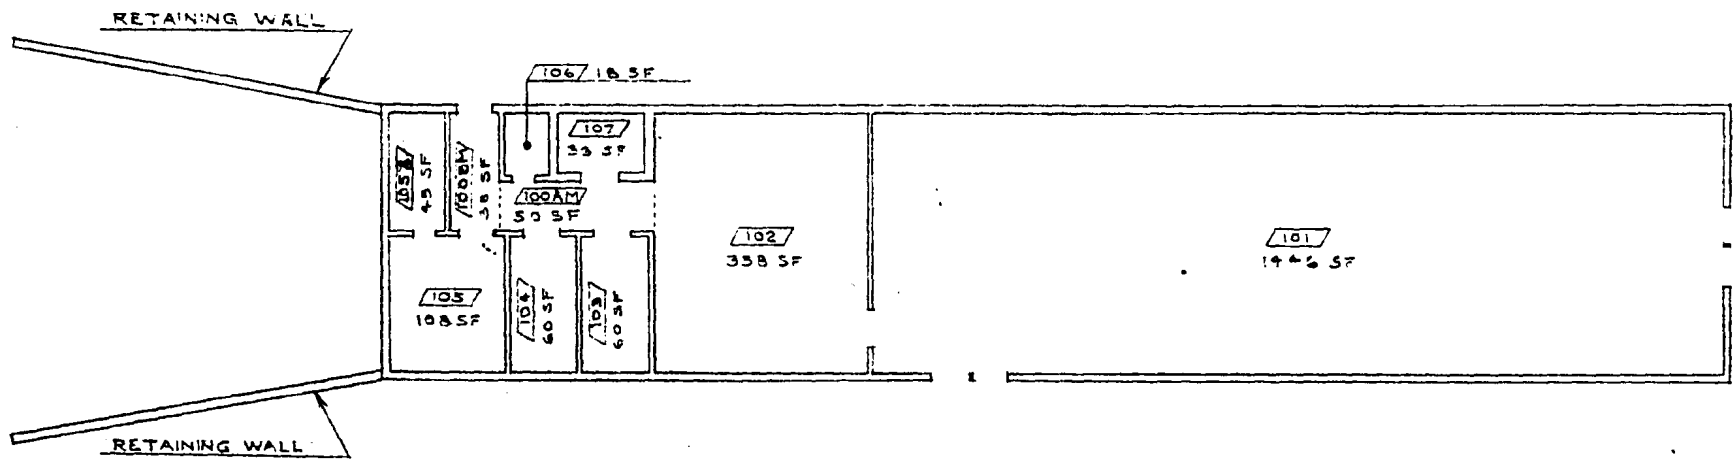

DRAWN BY: <u>A.H.</u>			APPROVED:		DATE:		AREA			SQ. FEET		INSTITUTION				
REVISIONS	NO.	DESCRIPTION			BY	DATE	PHYSICAL FACILITIES SURVEY UTAH STATE BUILDING BOARD						ASSIGNABLE	2068	UTAH STATE UNIVERSITY	
													NONASSIGNABLE	333	FORESTRY SUMMER CAMP	
													STRUCTURE	73834		
													NET	2216	BLDG. NAME MESS HALL FIRST FLOOR	
													GROSS	2298	BLDG. NO. B7A	
SCALE 1" = 10.0'						DATE DEC. 1981						SHEET _____ OF _____ SHEETS				

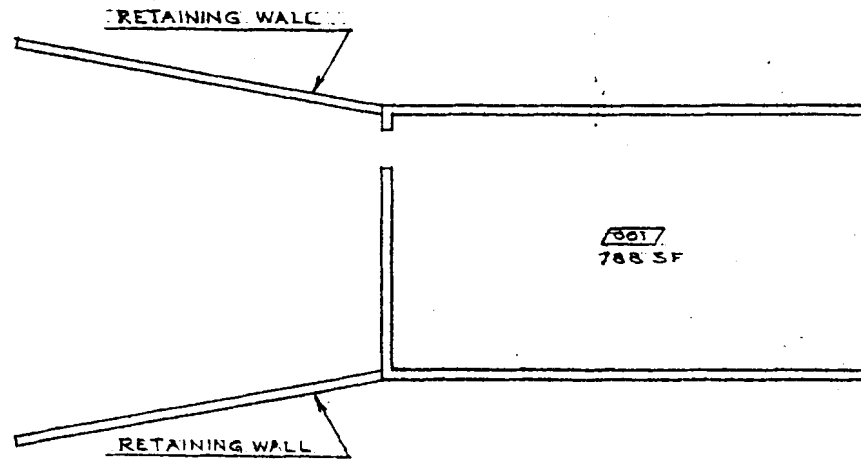

DRAWN BY: A.A.H.		APPROVED:		DATE:		PHYSICAL FACILITIES SURVEY UTAH STATE BUILDING BOARD		AREA		SQ. FEET		INSTITUTION	
NO.	DESCRIPTION	BY	DATE	ASSIGNABLE				NONASSIGNABLE	871	UTAH STATE UNIVERSITY			
				STRUCTURE	9.529%			FORESTRY SUMMER CAMP					
				NET	788			BLDG. NAME MESS HALL, BASEMENT FLOOR					
				GROSS	871			BLDG. NO. 87A					
SCALE 1" = 10.0'				DATE DEC. 1981				SHEET 1 OF 1 SHEETS					

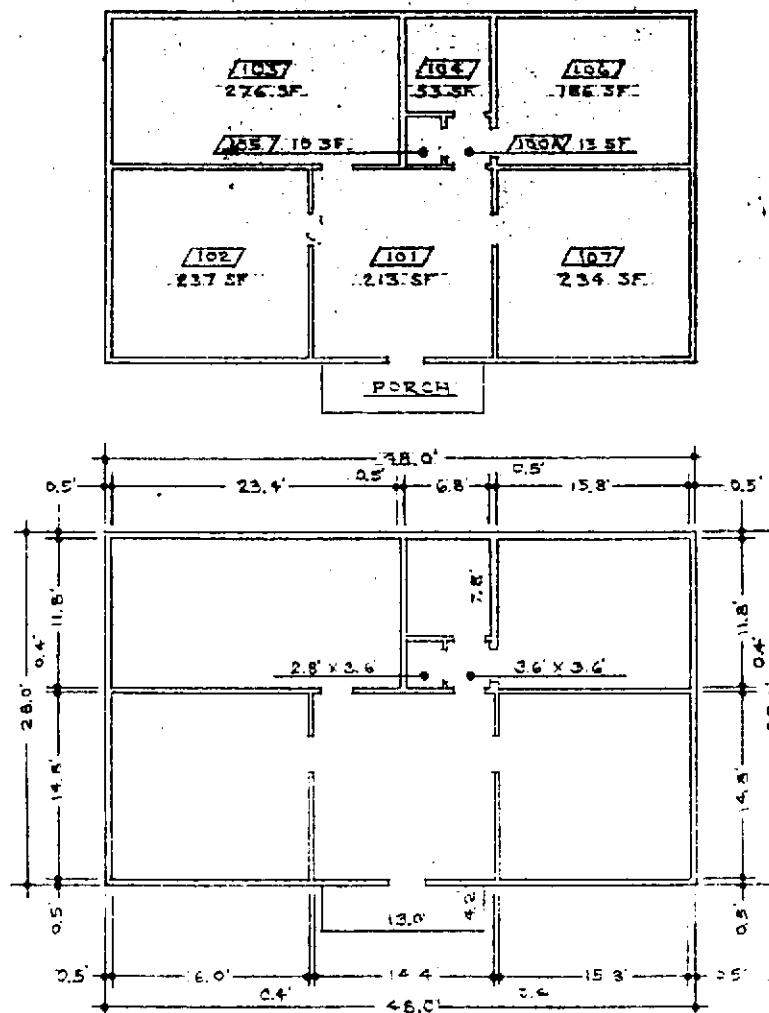

DRAWN BY <u>A.A.H.</u>				APPROVED: _____		DATE _____		AREA		SQ. FEET		INSTITUTION	
REVISIONS	NO.	DESCRIPTION		BY	DATE	PHYSICAL FACILITIES SURVEY UTAH STATE BUILDING BOARD				ASSIGNABLE	1156	UTAH STATE UNIVERSITY FORESTRY SUMMER CAMP	
										NONASSIGNABLE	188		
										STRUCTURE	9.08 %		
										NET	1222	BLDG NAME ADMINISTRATION	
										GROSS	1344	BLDG NO 87C	
						SCALE 1" = 10.0'		DATE DEC. 1931		FIRST FL.			
										SHEET ____ OF ____ SHEETS			

NORTH											
<i>This has been removed</i>											
BLDG. NAME — POWER PLANT BLDG. NO. 87F				BLDG. NAME — PUMP HOUSE BLDG. NO. 87H				BLDG. NAME — WATER CONTROL BLDG. NO. 87J			
AREA		SQ. FT.		AREA		SQ. FT.		AREA		SQ. FT.	
NET		112		NET		21		NET		9	
ASSIGNABLE				ASSIGNABLE				ASSIGNABLE			
NONASSIGNABLE		142		NONASSIGNABLE		31		NONASSIGNABLE		16	
GROSS		153		GROSS		31		GROSS		16	
STRUCTURAL		24.98%		STRUCTURAL		32.26%		STRUCTURAL		43.75%	
DRAWN BY: A. A. H.				APPROVED:				DATE:			
NO.				PHYSICAL FACILITIES SURVEY				AREA			
DESCRIPTION				UTAH STATE BUILDING BOARD				SQ. FEET			
BY				SCALE 1" = 10.0'				INSTITUTION			
DATE				DATE JAN. 1952				UTAH STATE UNIVERSITY			
REVISIONS				GROSS				FORESTRY SUMMER CAMP			
BLDG. NAME AS SHOWN				BLDG. NO. AS SHOWN				SHEET OF SHEETS			