


Inspector's book
As constructed
State out book


Field book
Topog. plotted
Design

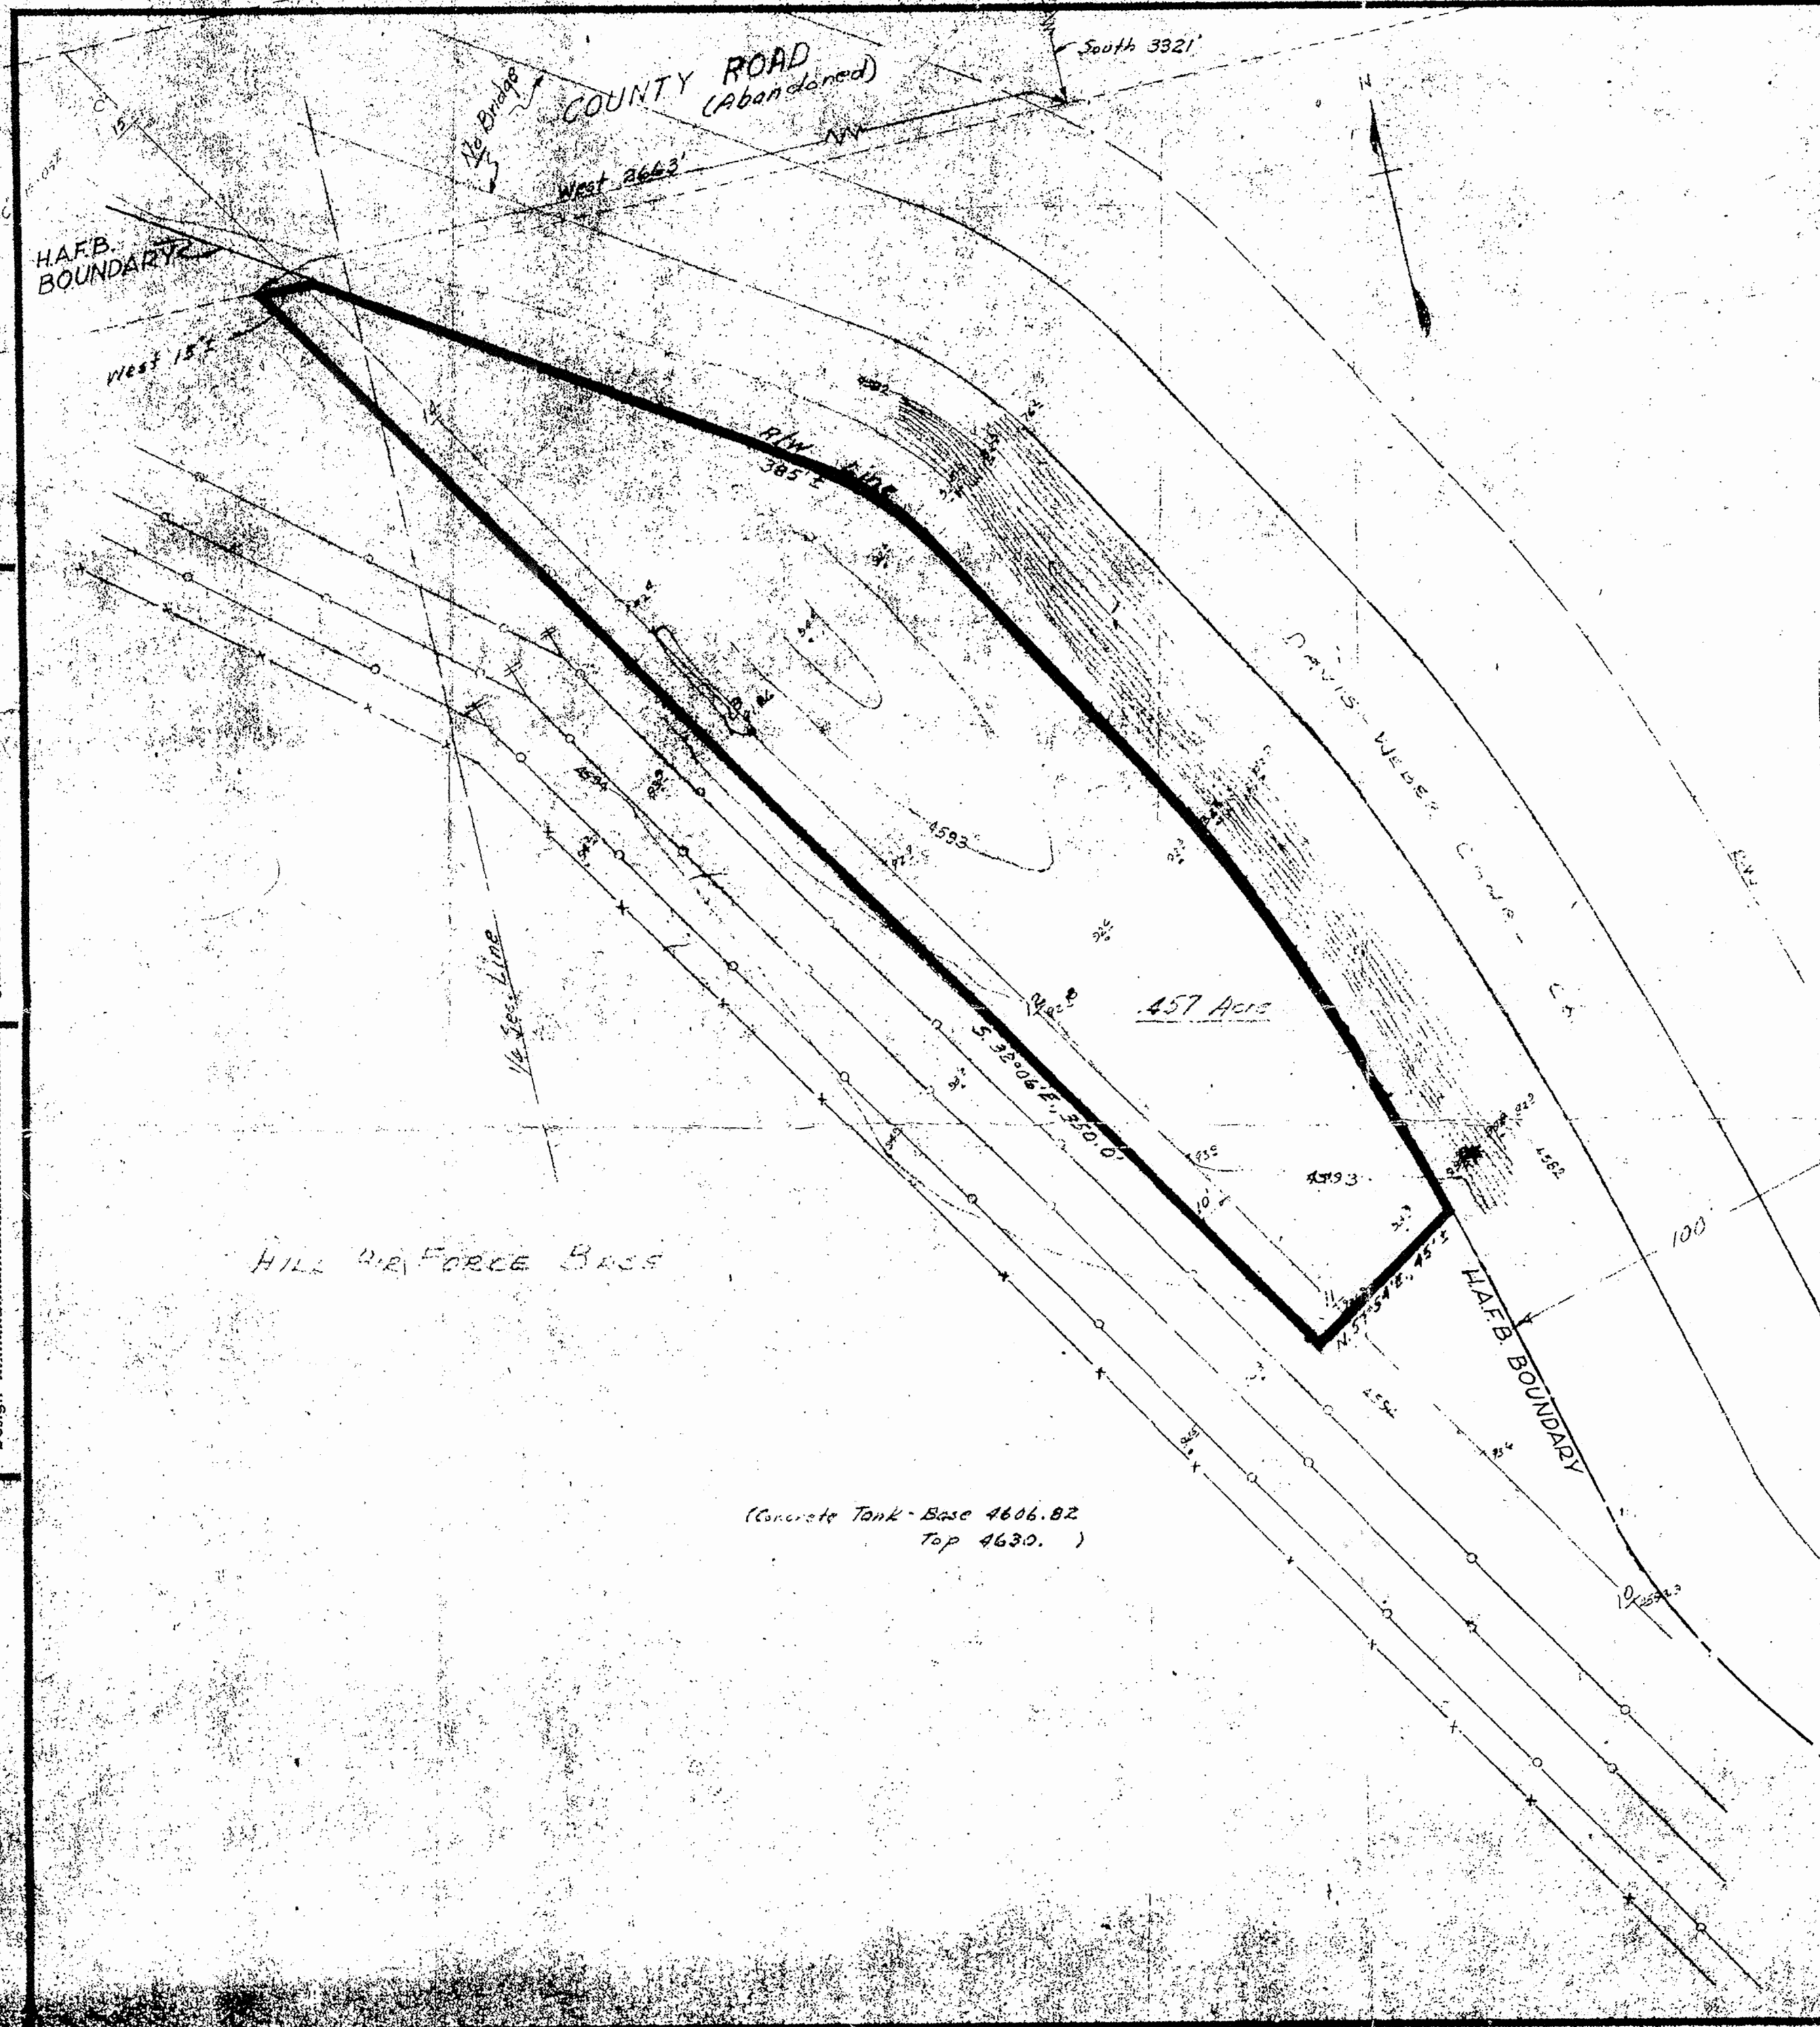

See Res. Desc.

Description for Reservoir Site.
Beginning at a point 3321.0 feet South and 2663.0 feet West from the Northeast corner of Section 13, T. 5 N., R. 2 W., S. 1 B. & M., and running S. 32°06' E., 350.0 feet; thence N. 57°54' E., 45.0 feet, more or less, to the Southerly right-of-way line of the Davis and Weber Counties Canal Company; thence Northwesterly along said canal right-of-way line 385.0 feet, more or less, to a point due East of the point of beginning; thence West 15.0 feet, more or less to the point of beginning; containing 0.457 Acres, more or less.

General Record - United States of America.

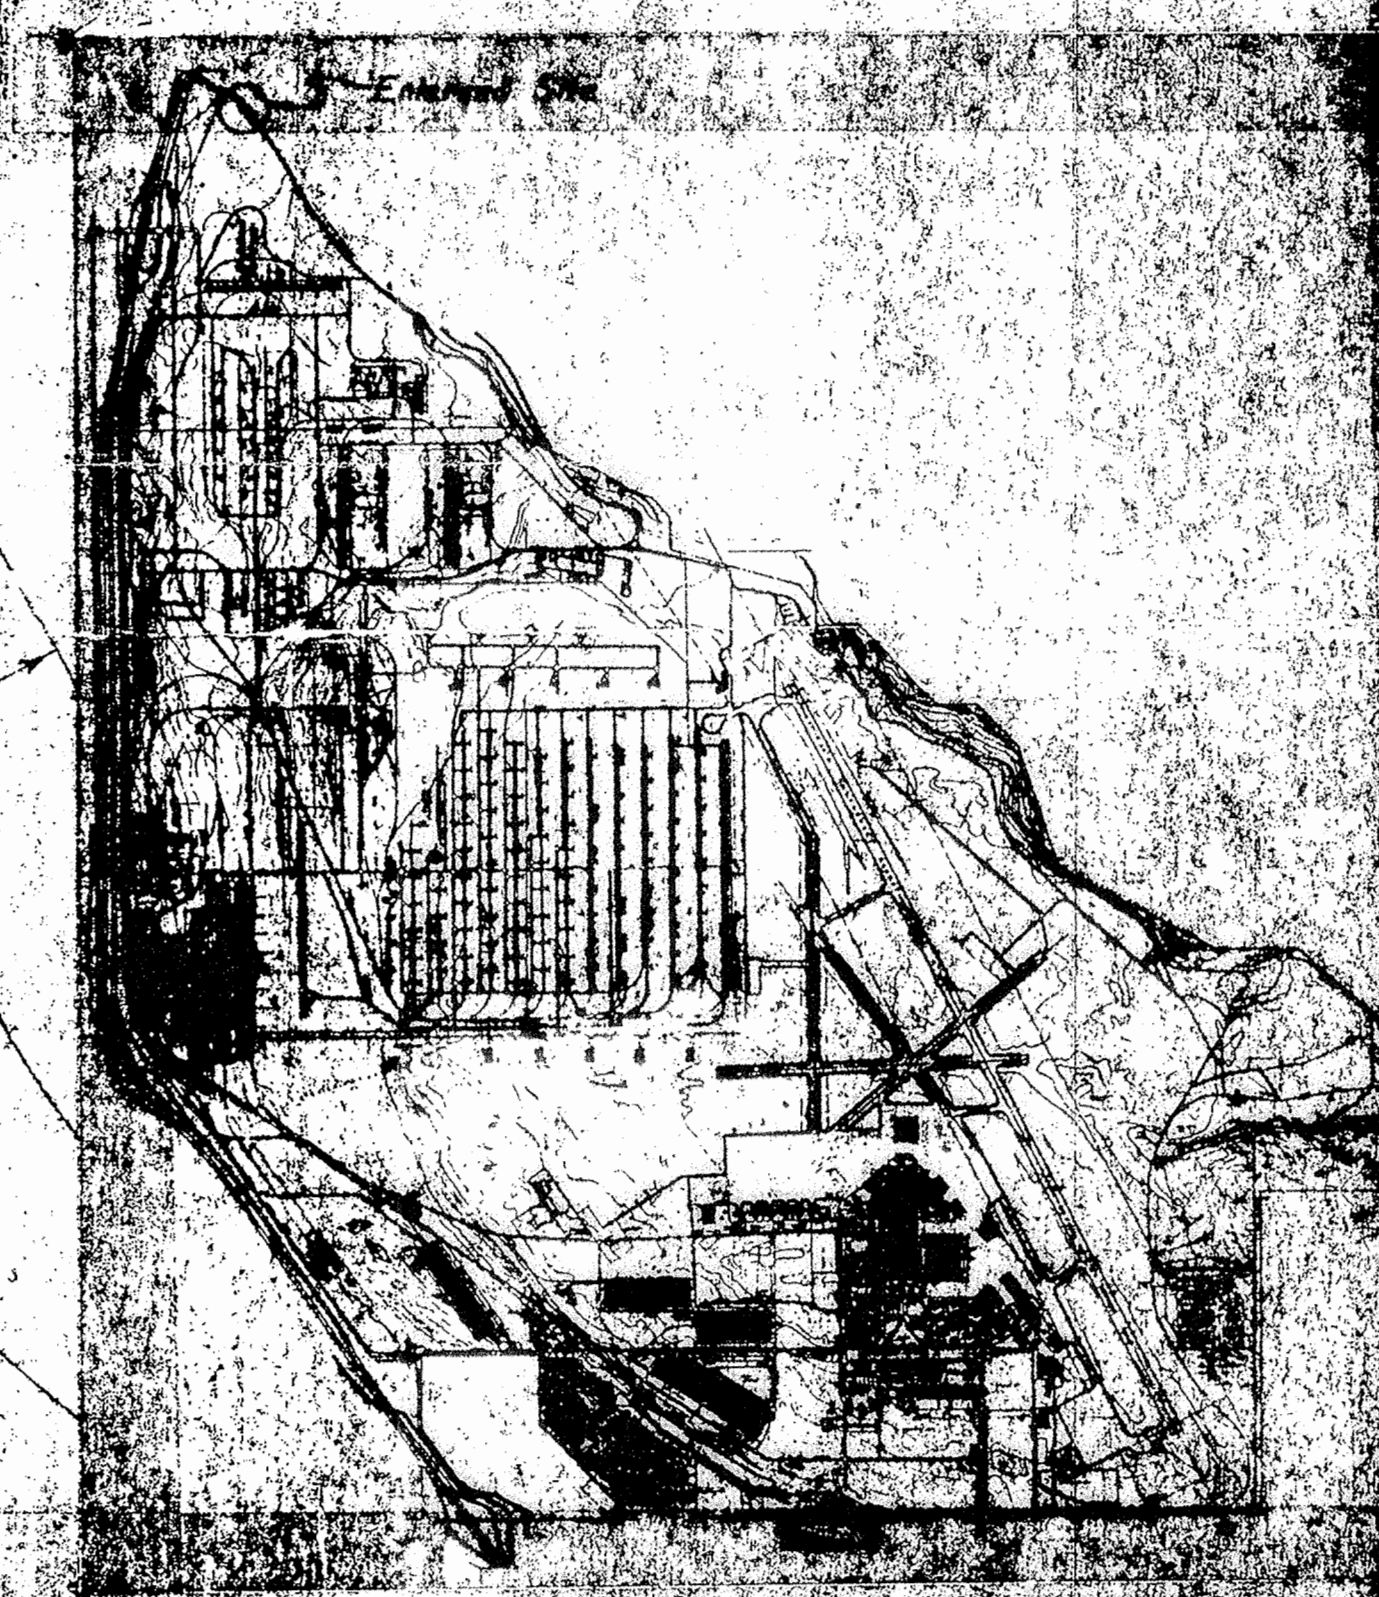

(Concrete Tank - Base 4606.82
Top 4630.)

TEMPLETON AND LINKE CONSULTING ENGINEERS		
RIF DOOLY BUILDING SALT LAKE CITY		
PROPOSED RESERVOIR SITE		
RIVERDALE CITY		
DRAWN	SCALE 1" = 30'	DWG. NO. 1
CHECKED	DATE DEC 1952	PLANS BY
APPROVED		