
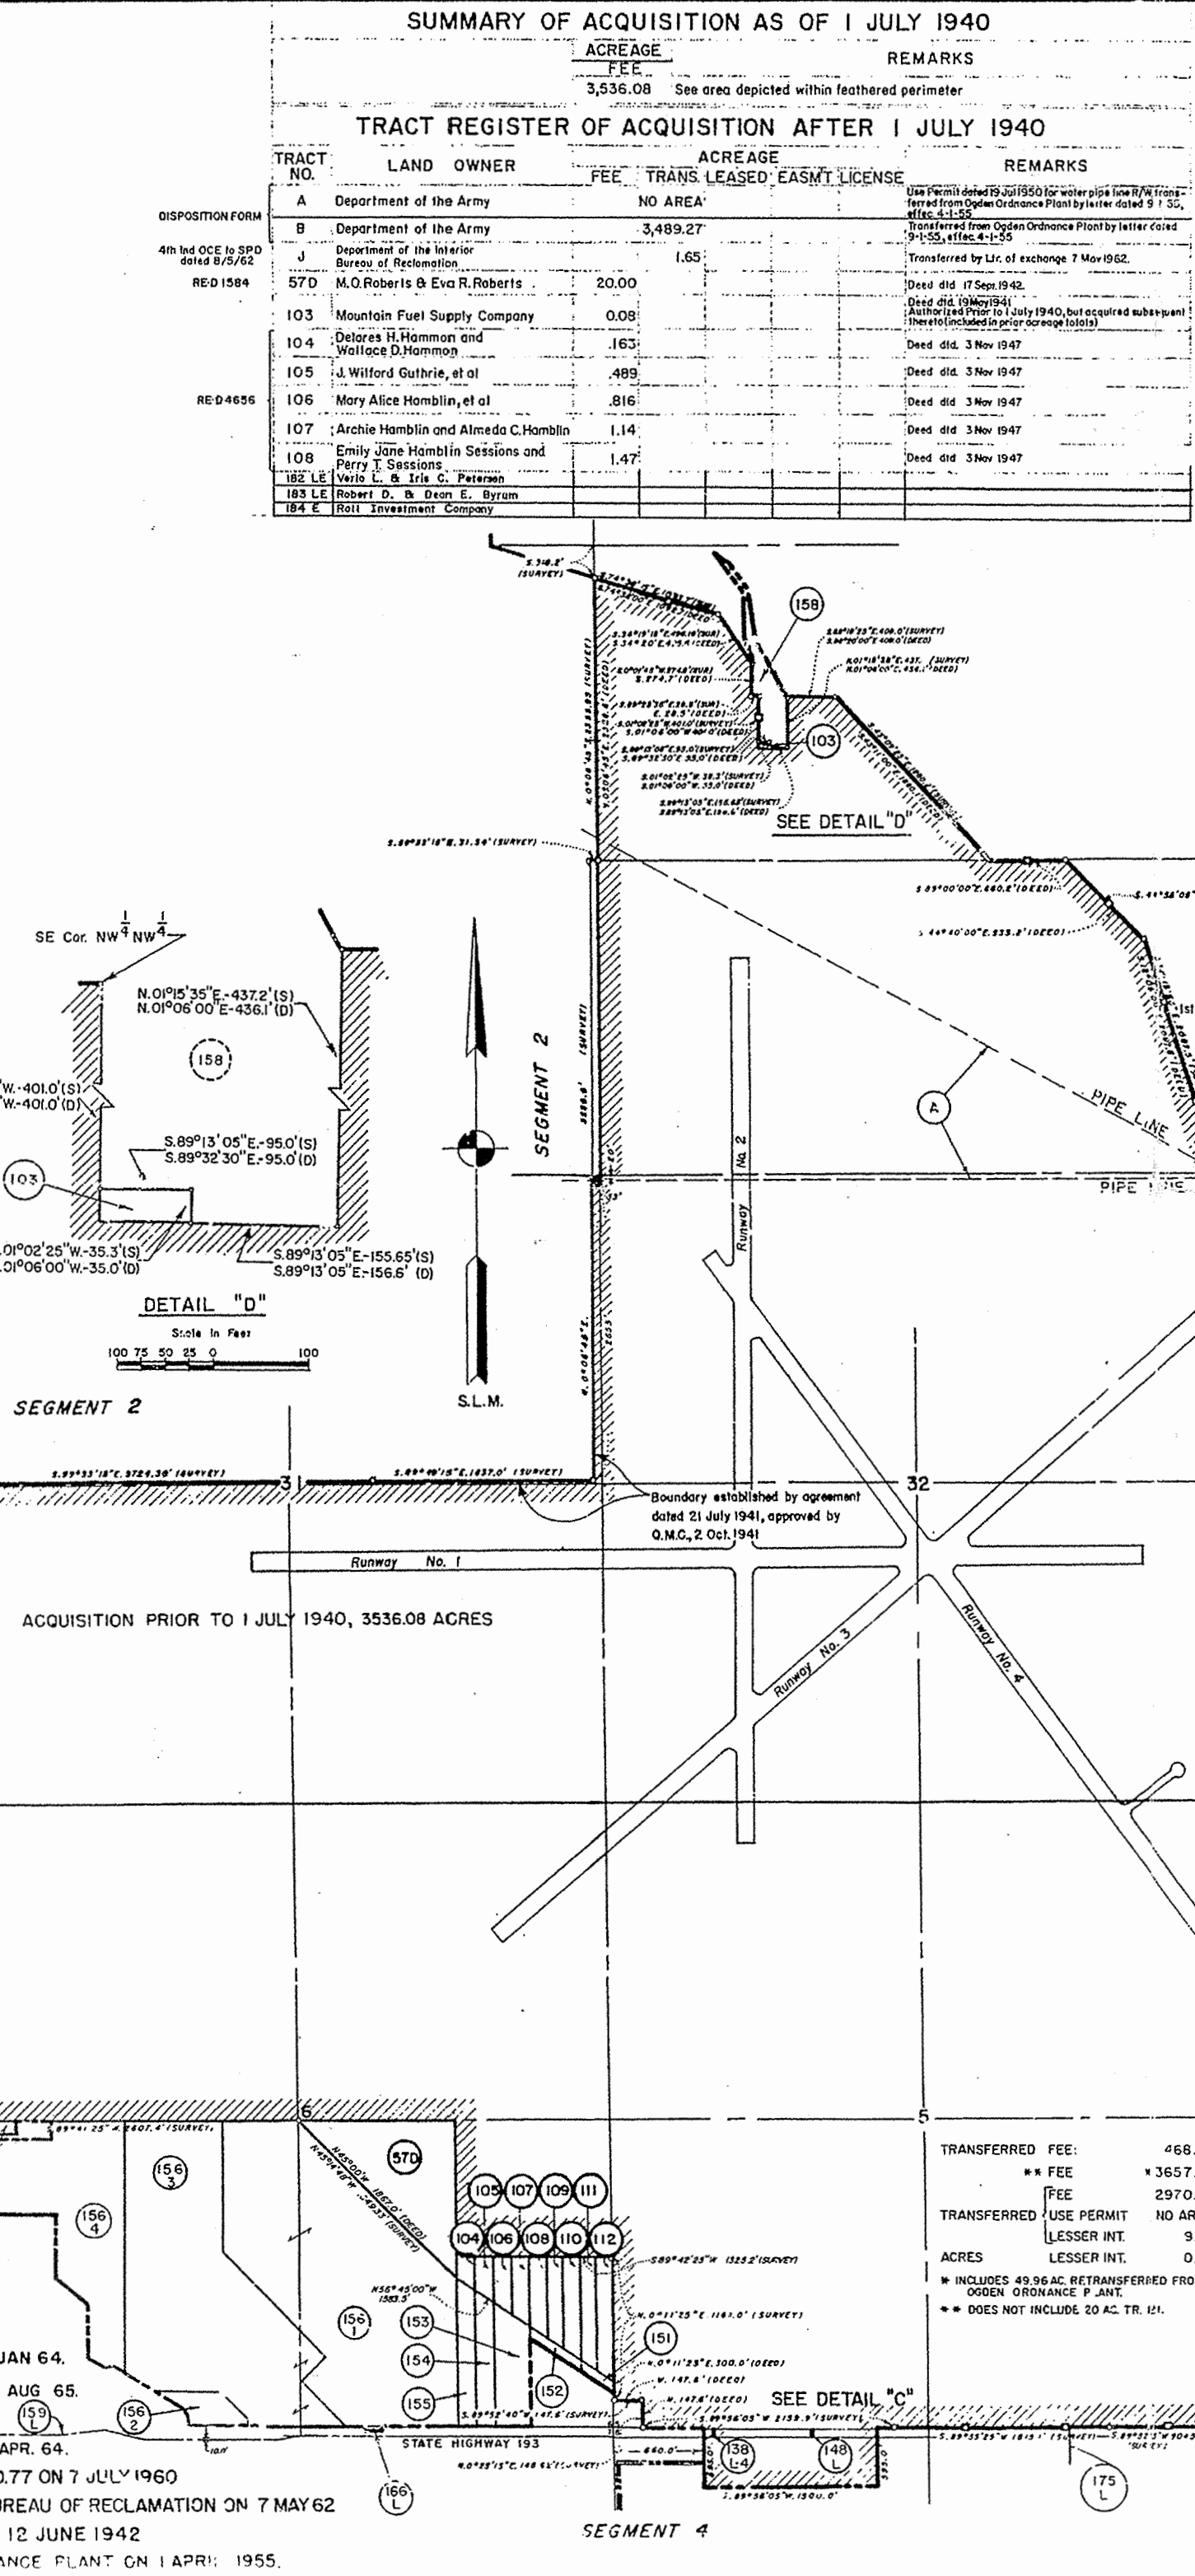
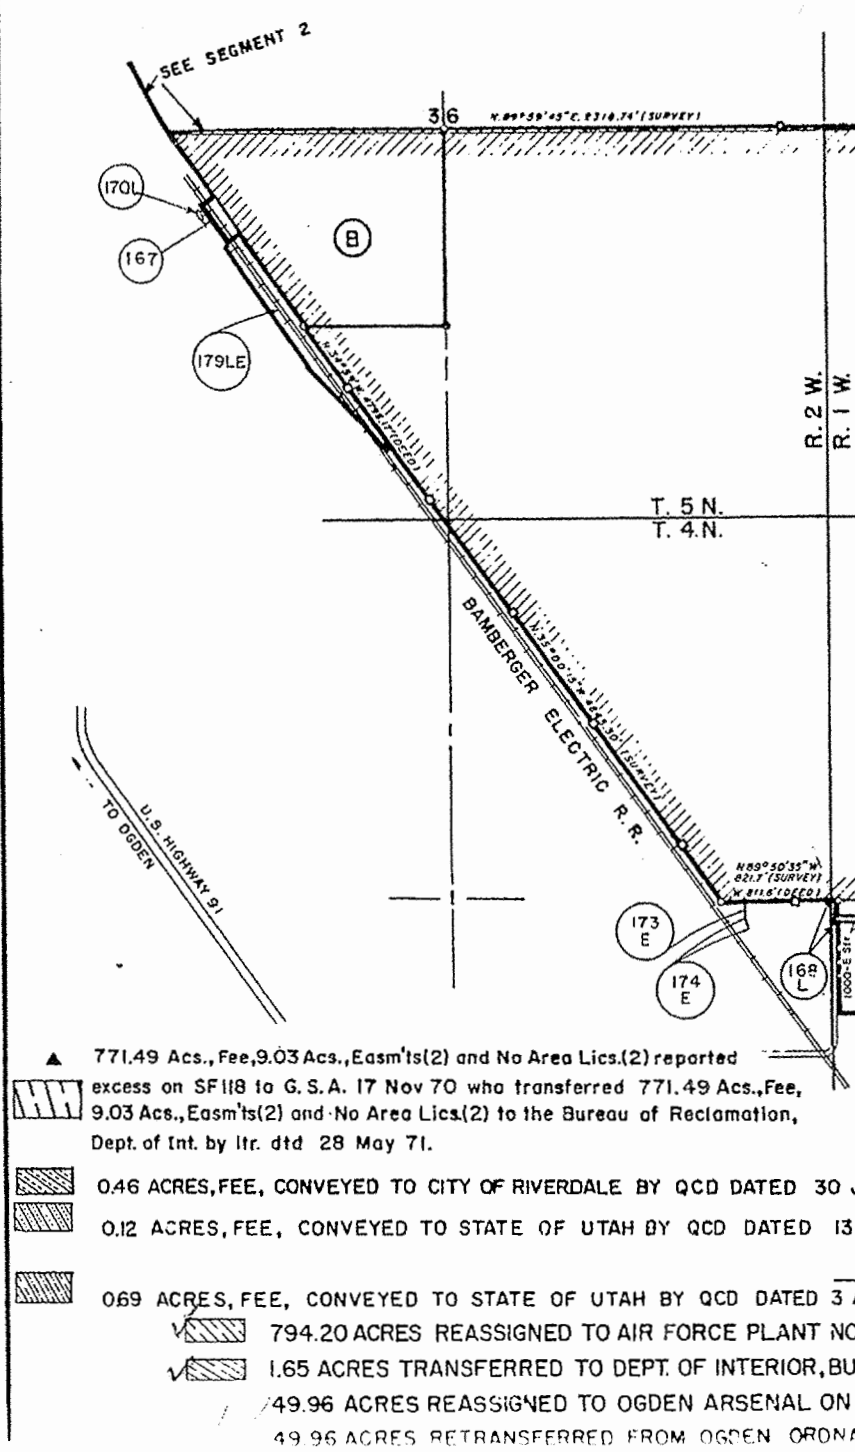
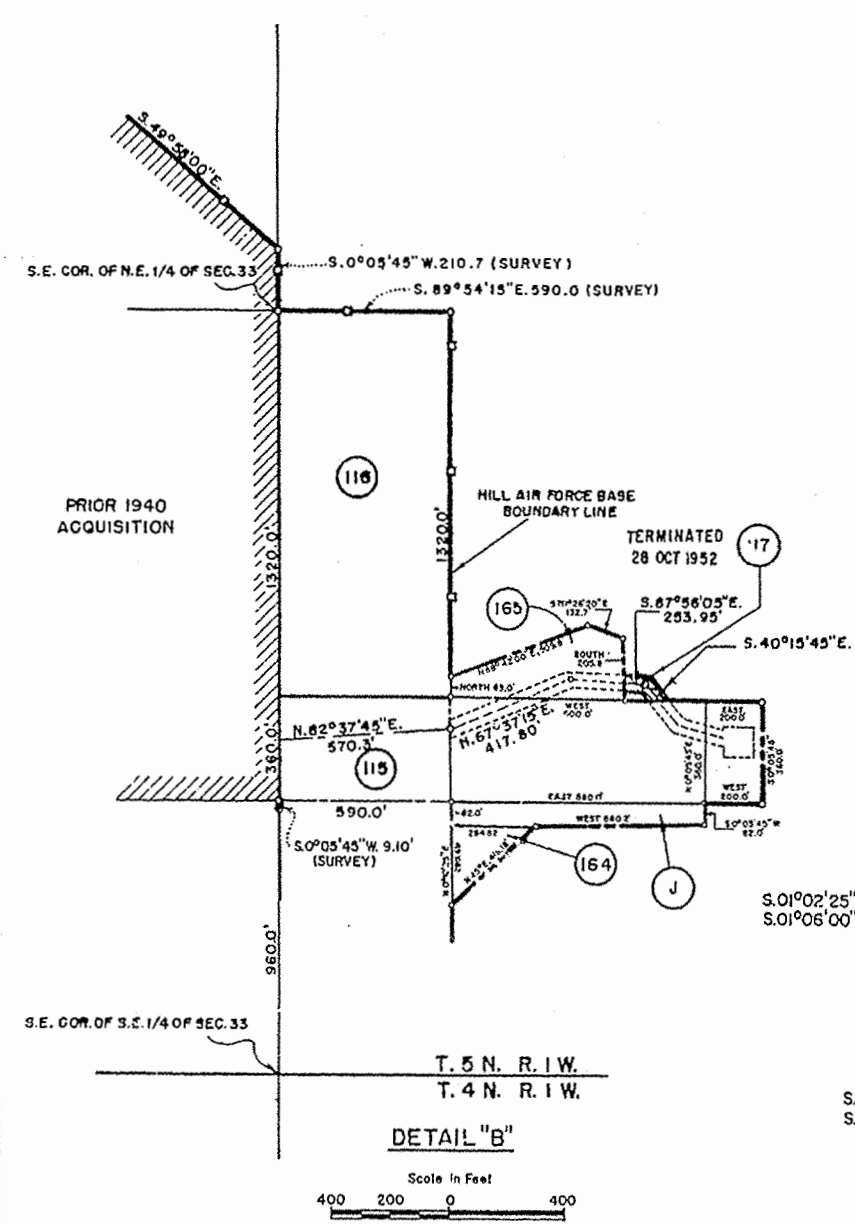


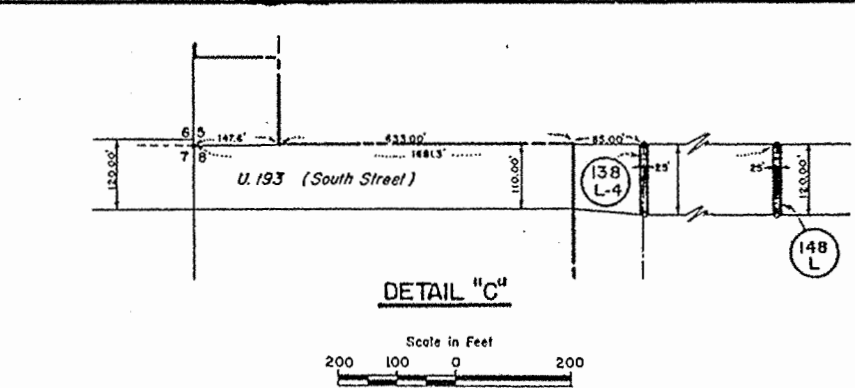

SUMMARY OF ACQUISITION AS OF 1 JULY 1940				
TRACT NO.	LAND OWNER	FEE	ACREAGE	REMARKS
3536.08	See area depicted within feathered perimeter			
TRACT REGISTER OF ACQUISITION AFTER 1 JULY 1940				
TRACT NO.	LAND OWNER	FEE	ACREAGE	REMARKS
A	Department of the Army		NO AREA	
B	Department of the Army		3,489.27	
J	Department of the Interior, Bureau of Reclamation		1.65	
570	M.O. Roberts & Eva R. Roberts	20.00		
103	Mountain Fuel Supply Company	0.08		
105	J. Wilford Guthrie, et al	.489		
106	Mary Alice Hamblin, et al	.816		
107	Archie Hamblin and Almada C. Hamblin	1.14		
108	Emily Jane Hamblin Sessions and Perry T. Sessions	1.47		
184 E	Roll Investment Company			

TRACT REGISTER OF ACQUISITION AFTER 1 JULY 1940				
TRACT NO.	LAND OWNER	FEE	ACREAGE	REMARKS
109	Naama Ruth Hamblin, et al	1.81		Deed dtd. 3 Nov 1947
110	Moroni Hamblin	2.12		Deed dtd. 3 Nov 1947
111	The Heirs and Devisees of Richard Hamblin	2.30		D/T Civil No. 1333 filed 23 Jun 1947
112	Clearfield City	3.15		D/T Civil No. 1333 filed 23 Jun 1947
115	Chloe Harris	26.83		D/T Civil No. C-28-53 filed 26 Feb 1953. Portions formerly held under Lease W2972eng937, W04-203eng3550, & W04-193eng2552
116	Dale L. Pail, et ux	17.88		Deed dtd. 24 Nov 1952 formerly held under Lease W2972eng937
117	Chloe Harris		0.30	Lease W04-193eng2552, 0.40 Acres merged with Fee Acquisition of Tr. 115, 0.53 Acres in Tr. 105
119	George H. Love and Maud J. Love	43.50		D/T Civil No. C-28-53 filed 26 Feb 1953 incl. Tr. formerly shown as Tr. 120
121	Viola C. Mobey	20.00		Deed dtd. 30 Apr 1955
138L-4	State Road Commission of Utah		NO AREA	License SFRE 1015 for Pipe Line dated 27 Mar 1955
148L	State Road Commission of Utah		0.07	License SFRE 1333 for Pipe Line dated 2 Oct 1957
151	City of Clearfield	0.54		Deed dtd. 30 Oct 62. Incl. 0.27 ac. formerly known as Tr. No. 157.
152	State Road Commission of Utah	0.80		
153	Clyde B. Adams, et ux	6.78		
154	G. Wilford Guthrie, et al	3.90		
155	Clyde B. Adams, et ux	4.22		
156-1	Ogden Chamber of Commerce	78.37		Deed dtd. 11 May 62, incl. former Tr. E5 (0.34 ac.) temp. easmt for telephone R/W from 3 Oct 46. Deed dtd. 11 May 62.
156-2	"	3.20		
156-3	"	61.84		
156-4	"	34.31		
158	Mountain Fuel Supply Company	5.14		Deed #2 1 Jan 65 formerly Lease No. DA-04-203 eng 3606, et al. 2 May 59. License for underground Sanitary Sewer pipeline dtd. 10 May 62.
159L	State Road Commission of Utah		0.77	Donation-Deed dtd. 10 Jul 61
164	Rex C. Barber, et ux	1.00		15 Feb 62
165	Leland H. Florence, et ux	2.37		License for Access Road Easement dated 14 May 1963
166L	State Road Commission of Utah		0.17	Donation-Deed dtd. 3 Sep 63
167	"	0.68		License (112-220) for 20' Sanitary Sewer R/W dtd. 16 June 65.
168L	Clearfield City		0.01	
169E	Mt. Fuel Supply Co.		0.62	No Area
170L	State Road Commission of Utah		0.02	License (112-227) for traffic checkpoint dated 18 Oct 65
173E	James E. Stewart, et ux		0.02	Perpetual easement for Underground Sewer Line from 15 Oct 71
174E	Clearfield City Corporation		0.01	Perpetual easement for Sewer Line from 22 Feb 71.
175L	State Road Commission of Utah		4.31	License for Sewer Line dtd. 28 May 71.
179 LE	State of Utah			Lease No. CA05-5-77-14 dtd 3 Dec 76
180 LE	Roll Investment Company			32.17 Ac. joint use
181 LE	Davis & Weber Counties Canal Company			

FINAL

PROJECT MAP

DEPT. OF THE AIR FORCE
USING SERVICE AIR FORCE LOGISTICS COMMAND

STATE UTAH
COUNTY DAVIS & WEBER
DIVISION SOUTH PACIFIC
DISTRICT SACRAMENTO
SIXTH ARMY AREA

LOCATION OF PROJECT

7 MILES S. OF OGDEN
MILES OF

TRANSPORTATION FACILITIES

RAILROADS BAMBERGER ELECTRIC
STATE ROADS 107 & 193
FEDERAL ROADS 91
AIRLINES

ACQUISITION

*** DOES NOT INCLUDE 30 ACRES TRACT 181
*** DOES NOT INCLUDE 40 ACRES TRACT 148-L
TOTAL ACRES ACQUIRED 7,343.518
ACRES FEE PRIOR 1 JULY 1940 3,536.08
ACRES FEE AFTER 1 JULY 1940 345.589
ACRES LEASED AFTER 1 JULY 1940 0.30
ACRES LESSER INT. AFTER 1 JULY 1940 14.444

ACRES TRANSFERRED	FEE	USE PER.	NO AREA
(1) LIC.	11-18		
(1) LIC.	9-29		
(1) LIC.	HO AREA		
(1) LIC.	HO AREA		
(1) LIC.	HO AREA		
(1) LIC.	HO AREA		

DISPOSAL

TOTAL ACRES DISPOSED OF 796.24

ACRES SOLD 1.27
ACRES TRANS'D BY WAR DEPT.
ACRES RETRANS'D TO GOVT. AGCY. 794.20
ACRES LEASES TERMINATED 30
ACRES LESSER INT'S TERM. (2) EAS. 35
(1) LIC. 08
(1) AGRE. 04
ACRES REASSIGNED 49.96

LEGEND

NOTE: USE SYMBOLS FROM F.M.-21-30 (WAR DEPT. BASIC FIELD MANUAL) PAGES 21 TO 27 INCL.


EXCEPT

RESERVATION LINE
RESERVATION LINE (Actual Survey)
DAM SITE (Taking Line)
RESERVOIR SITE (Taking Line)
CONTOUR LINES
AVIGATION EASEMENTS
TRACT NUMBER

RE-D 156-4	DTD	4 SEP 42
RE-D 4656	DTD	11 FEB 47
RE-D 5376	DTD	7 JAN 52
DISPOSITION FORM	DTD	29 NOV 54
RE-D 6040	DTD	8 DEC 54
RE-D 6040A	DTD	10 JUN 55
RE-D 6265	DTD	9 JUN 55
AMEND TO RE-D 6265	DTD	23 FEB 56
RE-D 6040B	DTD	23 JUL 56
RE-D 7508	DTD	18 OCT 61
RE-D 7512	DTD	31 OCT 61
RE-D 7512A	DTD	16 NOV 61
RE-D 7512B	DTD	20 DEC 61
RE-D 7512C	DTD	16 MAR 62
RE-D 7554	DTD	19 JUN 62
4TH IND OCE TO SPD	DTD	8 AUG 62
C.D. 7512D	DTD	31 OCT 62
RE-D 7512E	DTD	18 NOV 62
4TH IND OCE TO SPD	DTD	27 MAR 63
RE-D 7512F	DTD	1 APR 63
RE-D 7540	DTD	3 JAN 64
SPD RE-D 137	DTD	10 AUG 64
5TH IND OCE TO SPD	DTD	12 OCT 64
SPD RE-D 137	DTD	13 NOV 70
1ST IND DAF HQ USAF (PRERS) TO OCE	DTD	14 NOV 70


ACQUISITION AUTHORIZATION

23 Jun 80	Added Tr. 179 LE	C.L.J.
14 Sep 73	Added Tr. 173E, 174E, 817SL	A.L.C.
27 Jul 71	Added disposal data for Tr. 103, 104, 105, 106, 107, 108, 109, 110, 111, 112 and part of Tr. B	A.L.C.
7 DEC 64	Added Tr. 152, 153, 154, 1000	

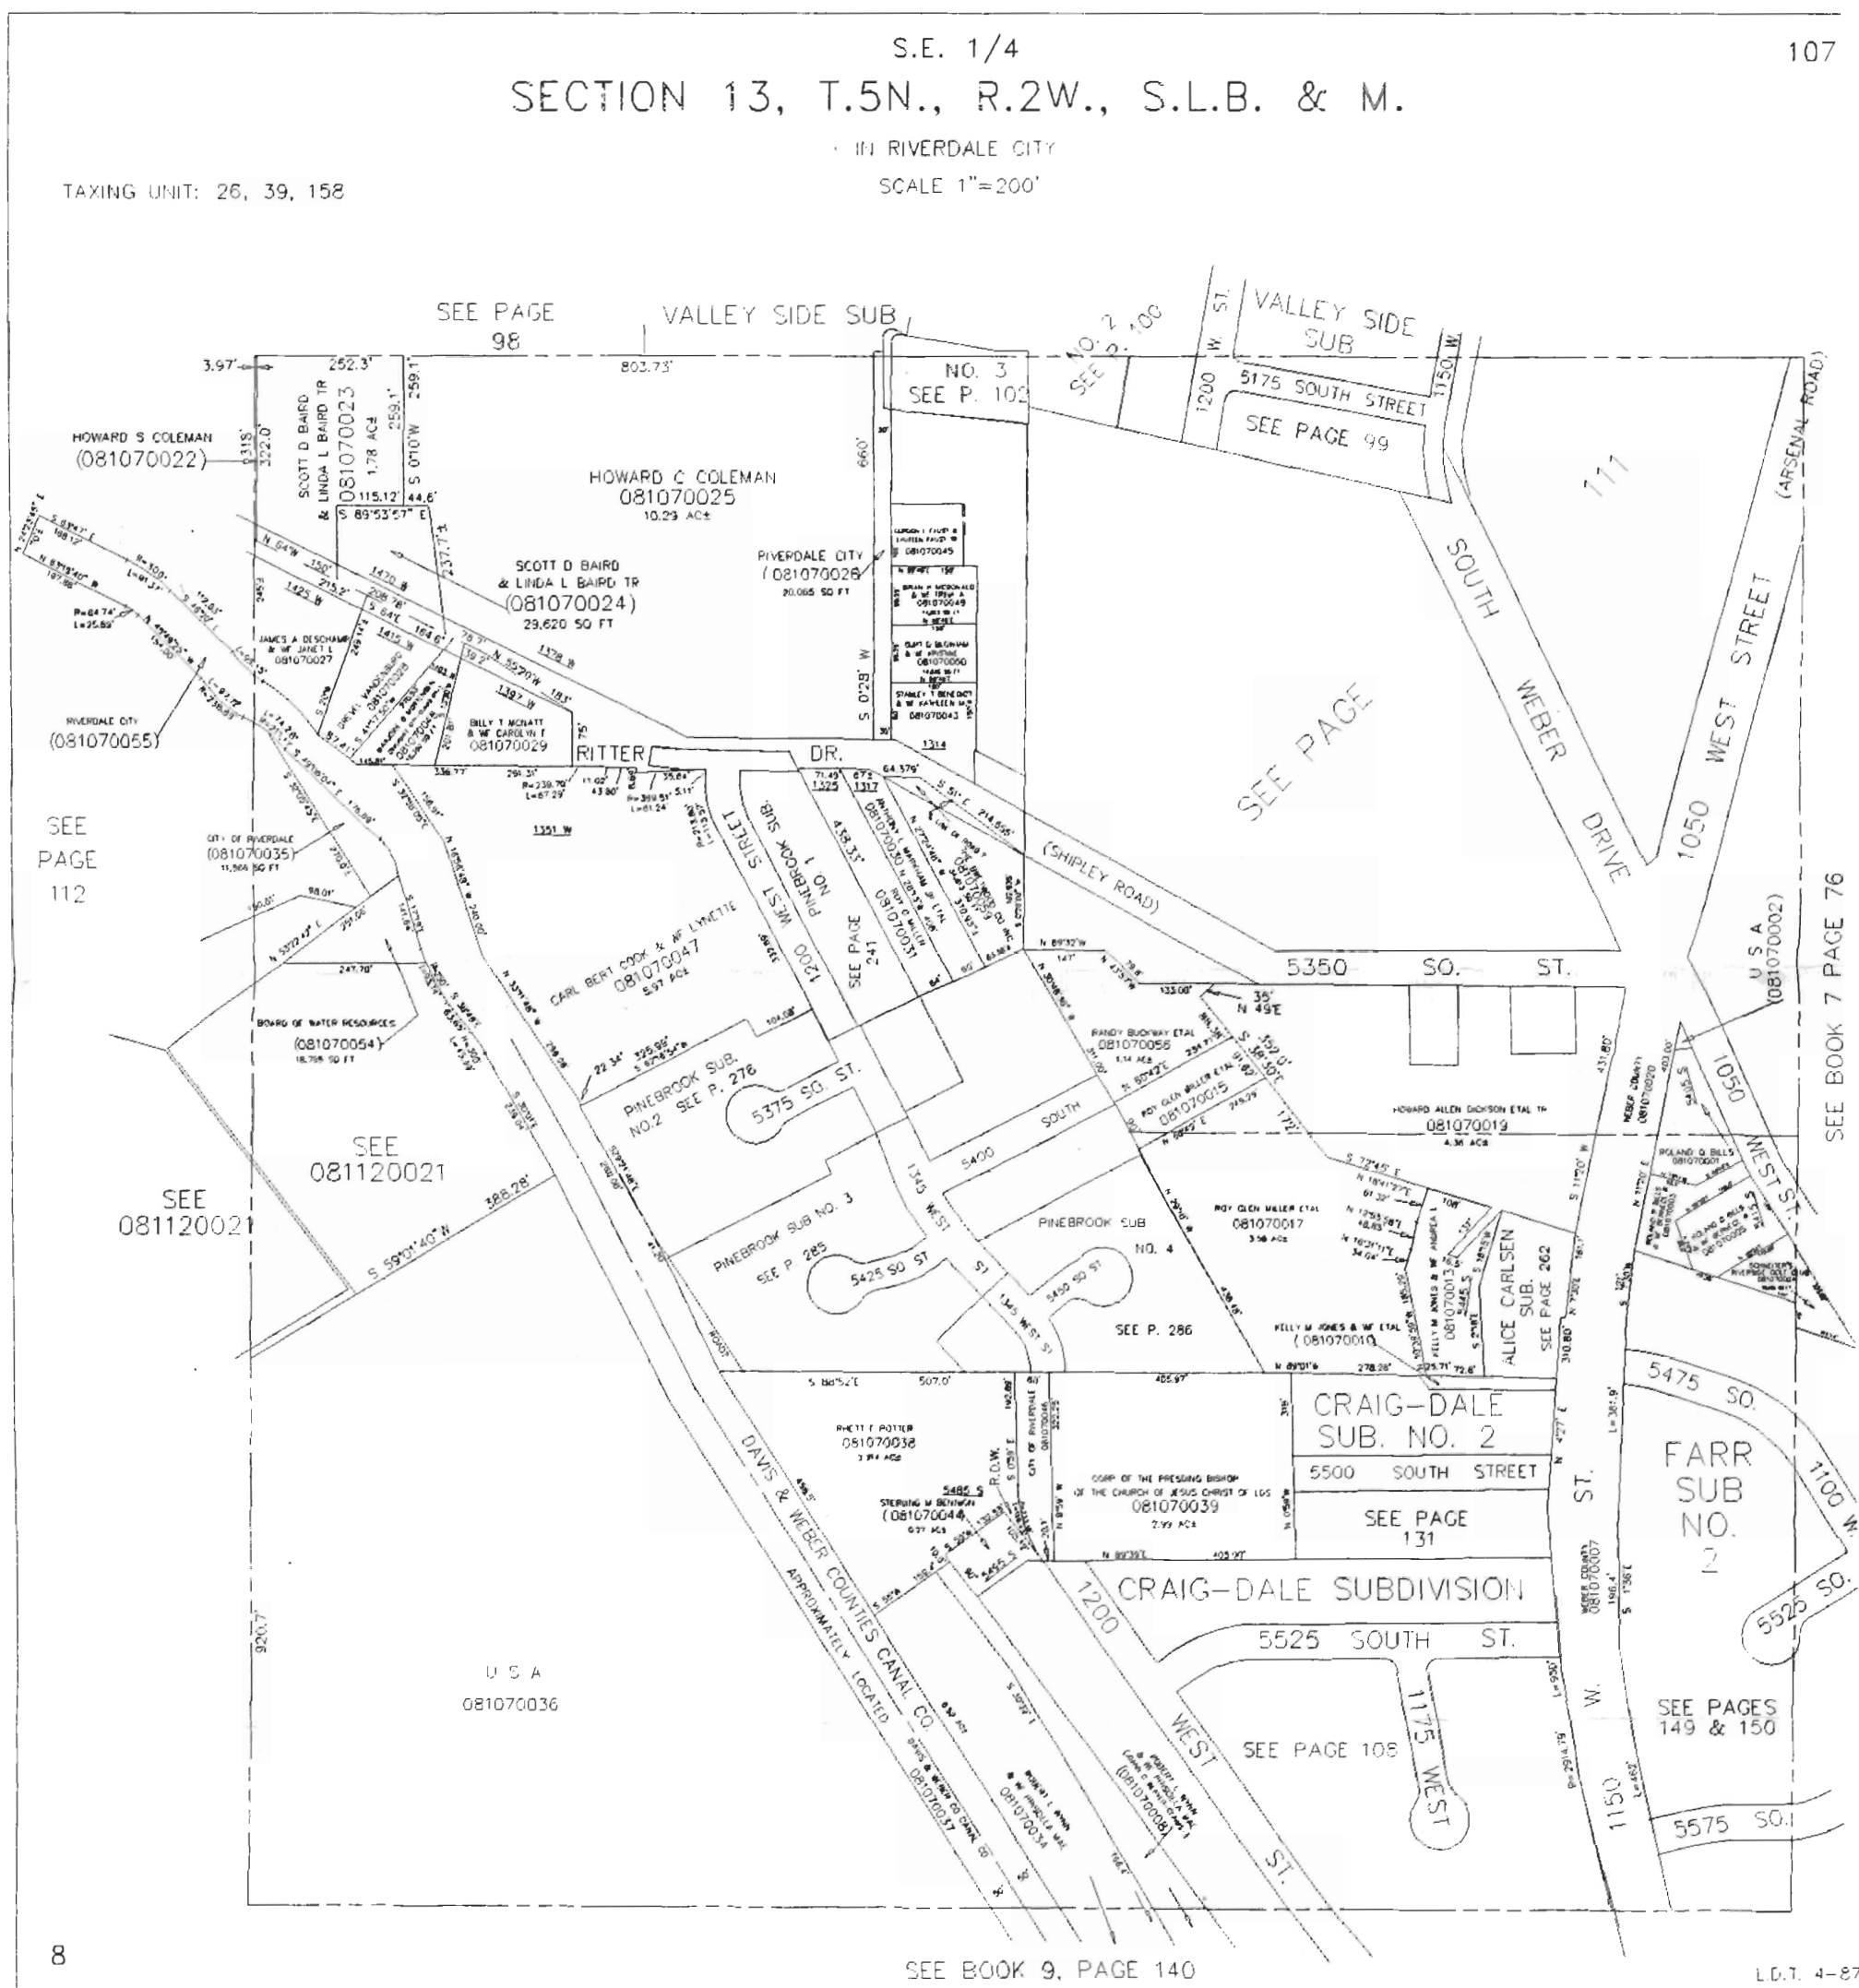

12

031

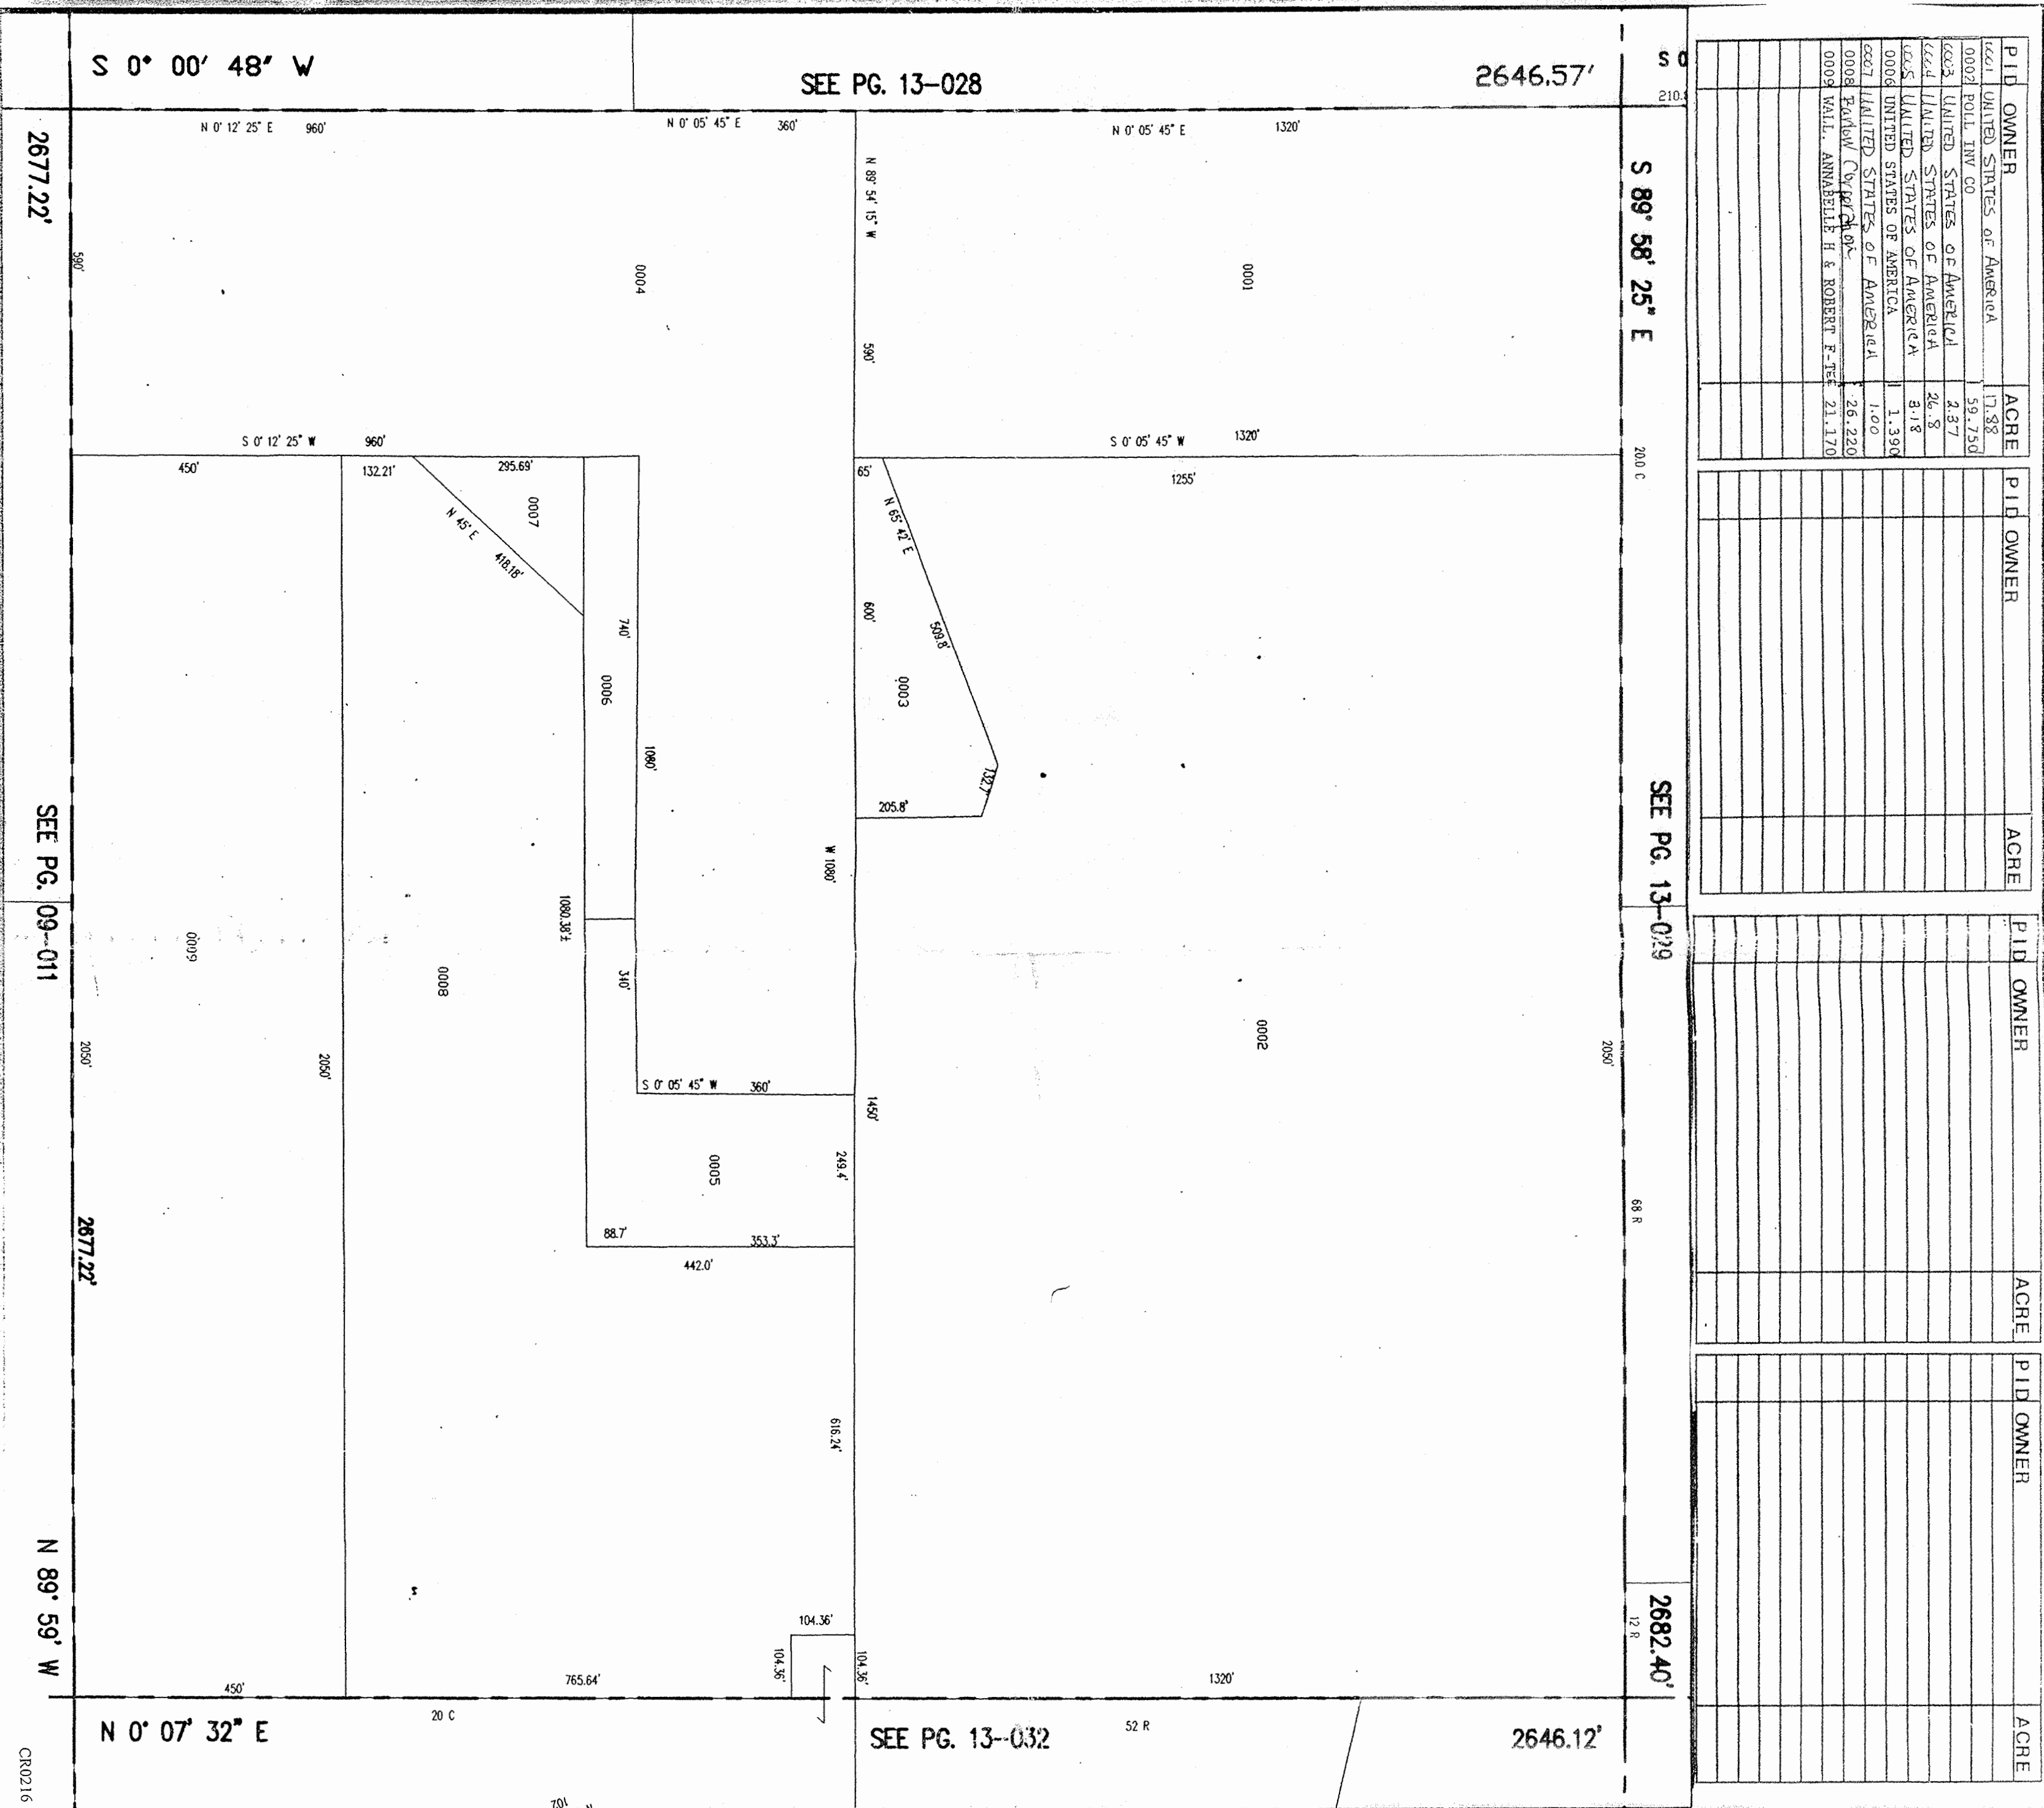

[illegible]

LAST #

SCALE: 1" = 200'

NW SECTION 36 T 5N R 1W SALT LAKE MERIDIAN
DAVIS COUNTY, UTAH - RECORDERS OFFICE

1-94

[illegible][illegible][illegible][illegible]

PREFIX
13-040
LAST #



SCALE: 1" = 400'

E 1/2 SECTION 36 T 5N R 1W SALT LAKE MERIDIAN
DAVIS COUNTY, UTAH — RECORDERS OFFICE

HILL AIR FORCE
BASE

RIGHT OF WAY DESCRIPTION

Tract to be Transferred to Bureau of Reclamation
by Hill Air Force Base


A tract of land in the Southeast Quarter of the Southwest Quarter (SE $\frac{1}{4}$ SW $\frac{1}{4}$) of Section Thirty-four (34), Township Five (5) North, Range One (1) West, Salt Lake Base and Meridian, being more particularly described as follows:
Beginning at the Southeast corner of the Vendor's property, from which point the South Quarter corner of said Section 34 bears South 45°25' East Thirteen Hundred Ninety-one and Seven-tenths (1391.7) feet, and running thence West along a South line of the Vendor's property Two Hundred (200.0) feet; thence North 0°05'45" East Three Hundred Sixty (360.0) feet; Thence East Two Hundred (200.0) feet to the East line of the Vendor's property; thence South 0°05'45" West along said East line Three Hundred Sixty (360.0) feet to the point of beginning, containing 1.65 acres, more or less.

PRESENT BOUNDARY

RIGHT OF WAY DESCRIPTION

Tract to be Transferred to Hill Air Force Base
by Bureau of Reclamation

A tract of land in the South Half of the Southwest Quarter (S $\frac{1}{2}$ SW $\frac{1}{4}$) of Section Thirty-four (34), Township Five (5) North, Range One (1) West, Salt Lake Base and Meridian, being more particularly described as follows:
Beginning at a point on the Vendor's property, from which point the South Quarter corner of said Section 34 bears South 54°01' East Fourteen Hundred Ninety-three and One-tenth (1493.1) feet, and running thence West Eight Hundred Eighty and Two-tenths (880.2) feet; thence North 0°12'25" East Eighty-two (82.0) feet; thence East Eight Hundred Eighty (880.0) feet; thence South 0°05'45" West Eighty-two (82.0) feet to the point of beginning, containing 1.65 acres, more or less.

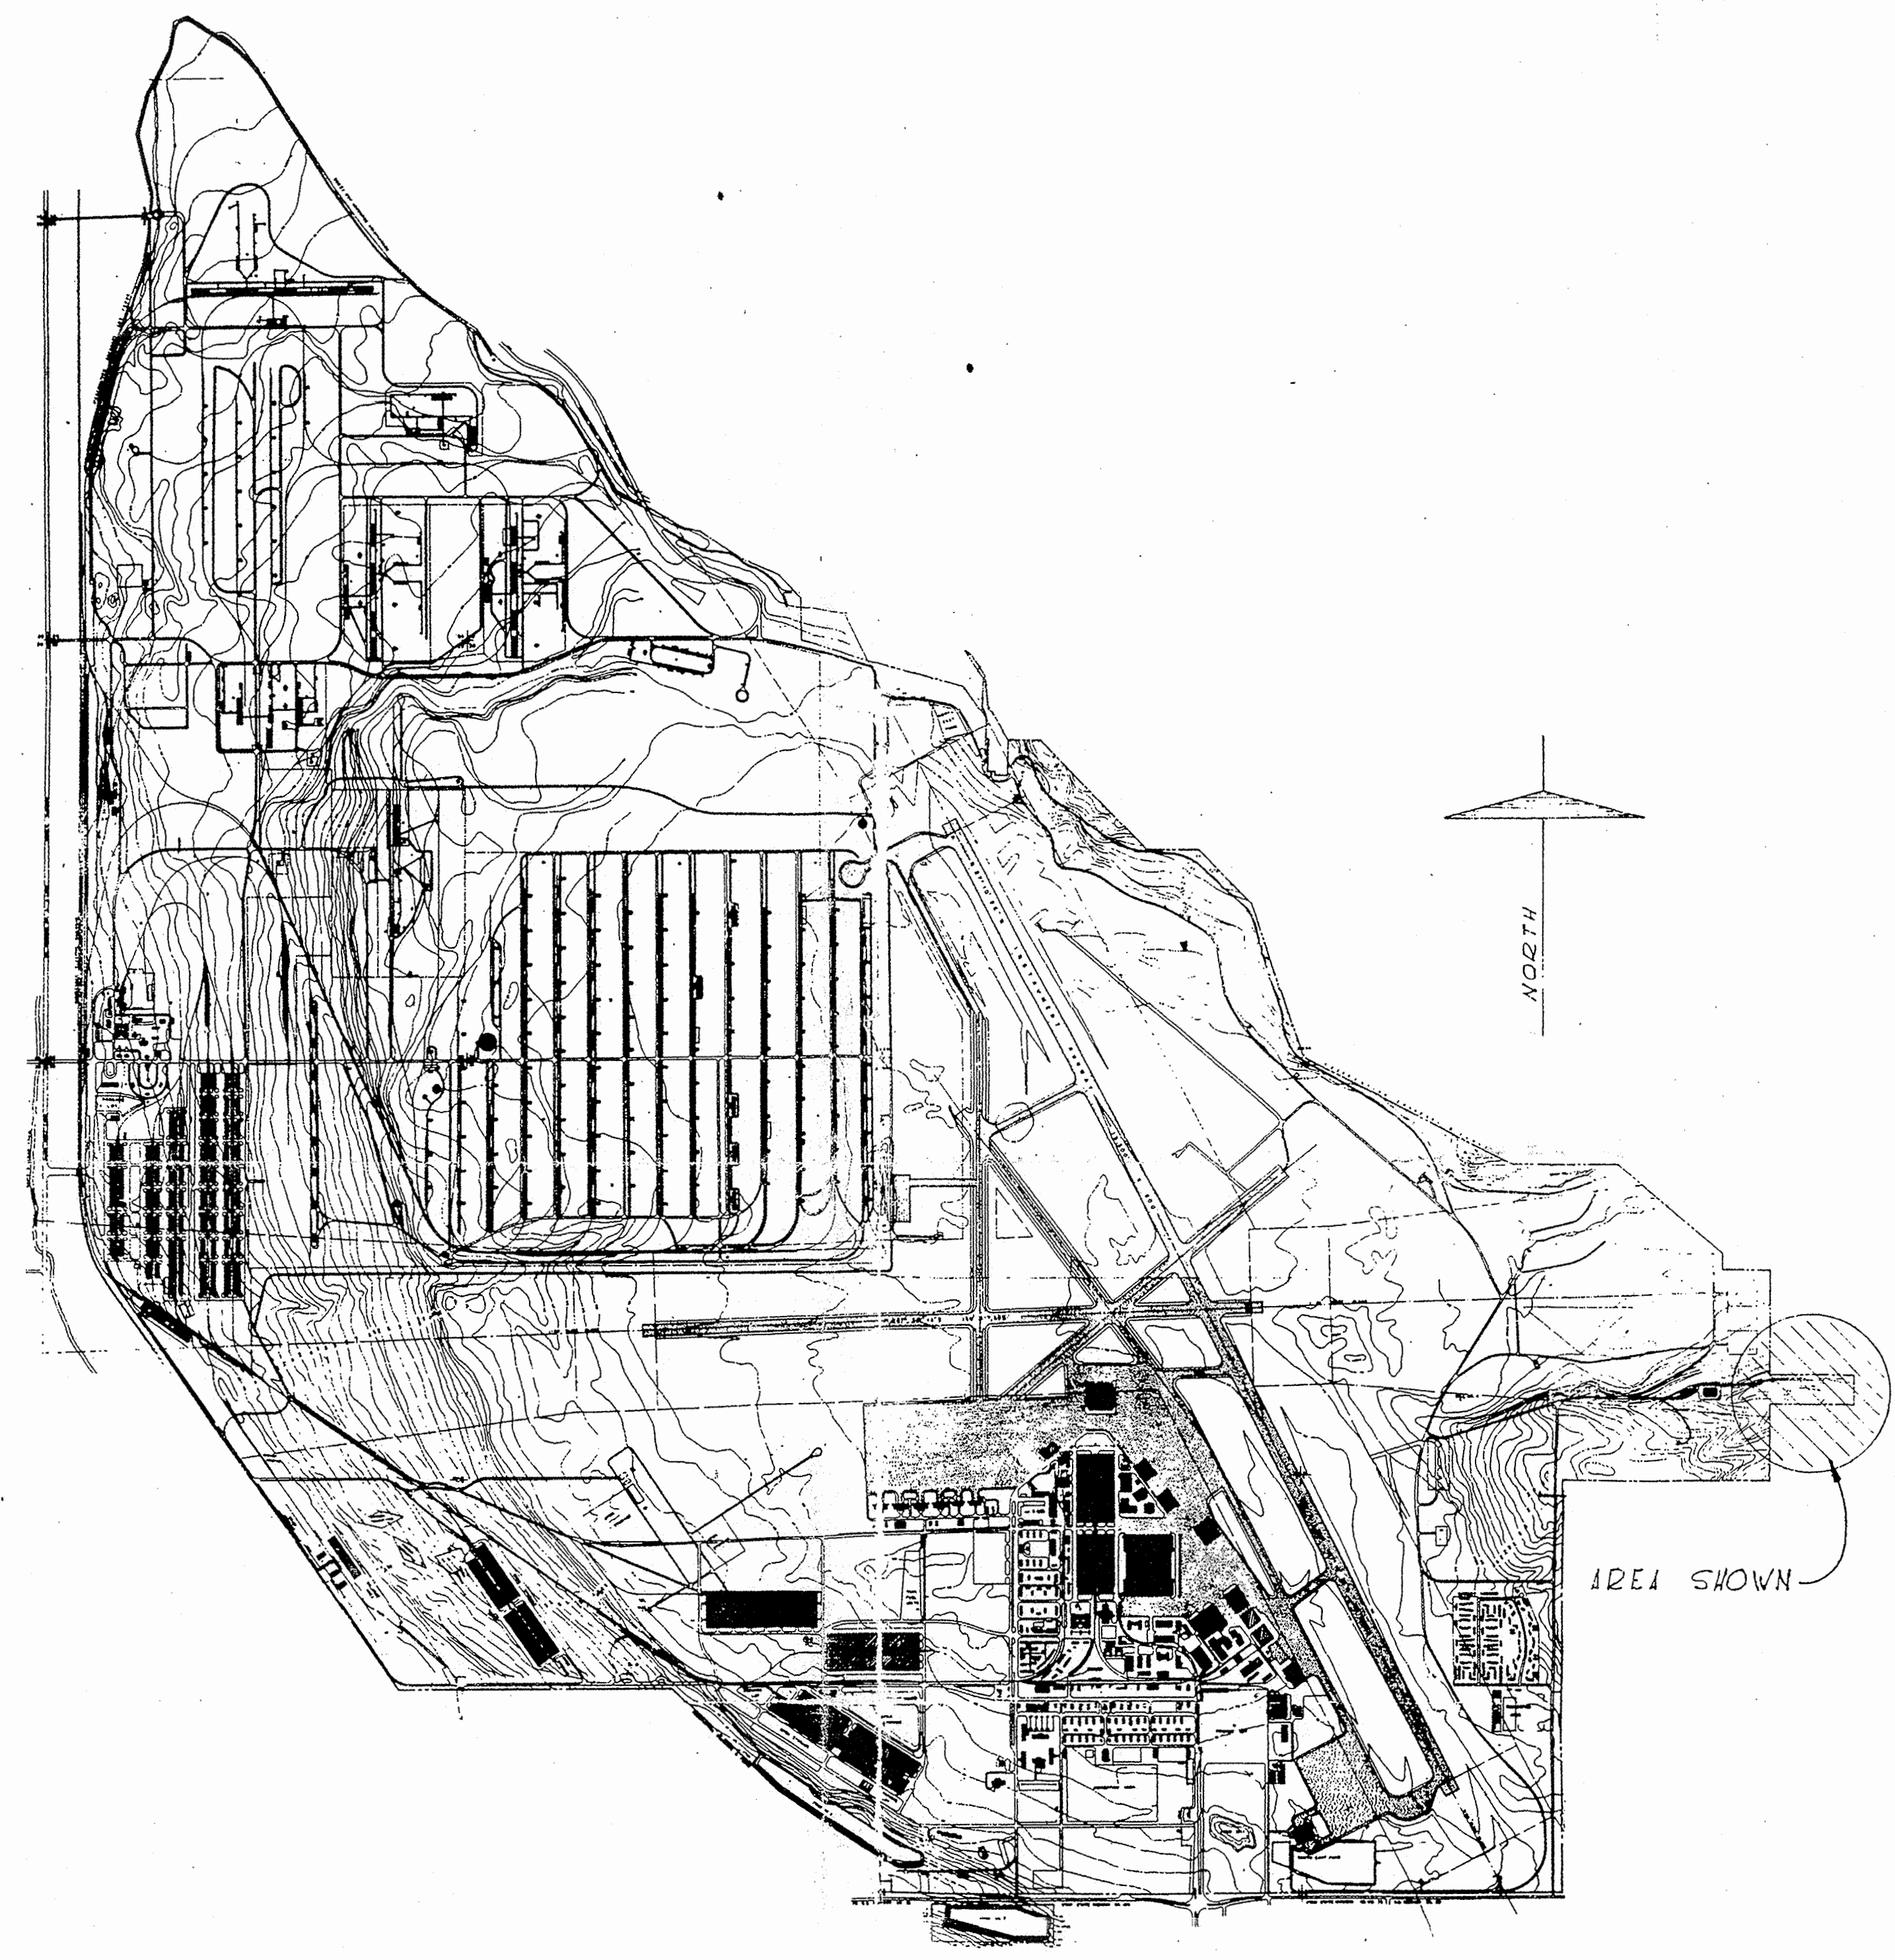

~ LOCATION MAP ~

REVISION	DATE	DESCRIPTION	BY
DEPARTMENT OF THE AIR FORCE OGDEN AIR MATERIAL AREA OFFICE OF INSTALLATIONS OGDEN, UTAH			
DESIGNED BY		LAND EXCHANGE BETWEEN	
DRAWN BY		THE BUREAU OF RECLAMATION &	
TRACED BY		HILL AIR FORCE BASE	
CHECKED BY		DATE	
APPROVED BY		DATE	
SUBMITTED		APPROVAL RECOMMENDED	
APPROVED		DATE	
APPROVED		DATE	
APPROVED		DATE	
PROJECT NO.		DRAWING NUMBER	
		60-4440	
SHEET 1 OF 1		SCALE 1" = 200'	

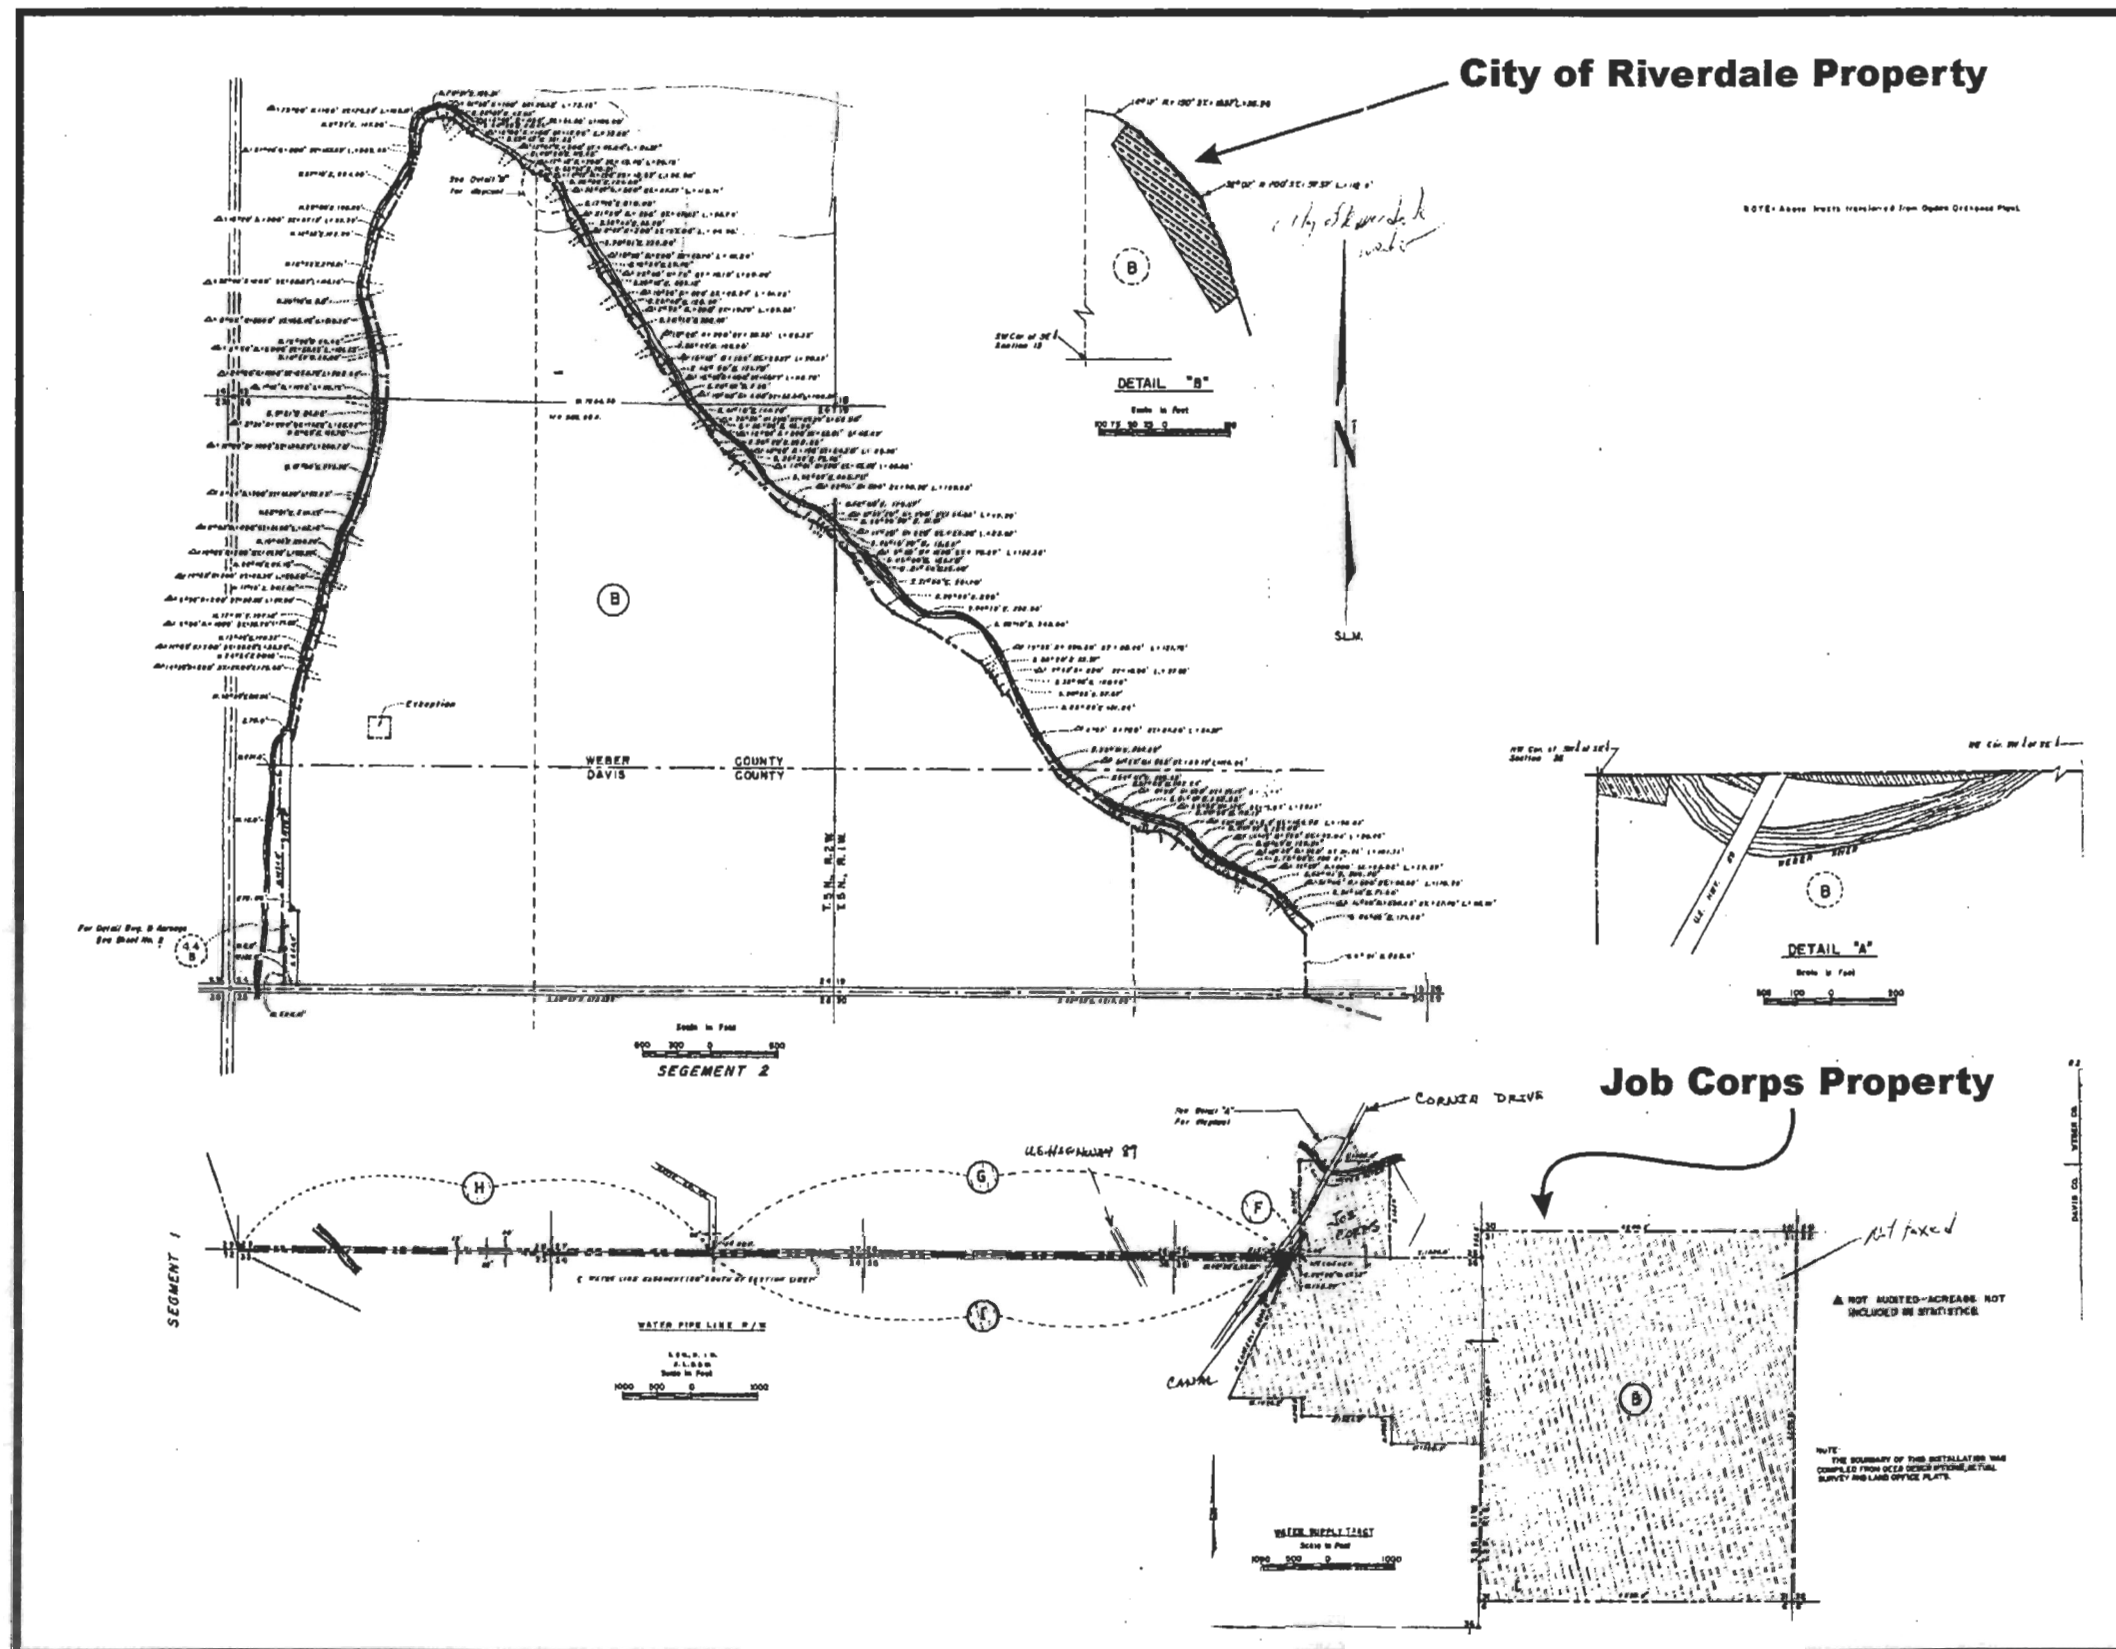


Figure 2:
Real Property Map
Hill Air Force Base

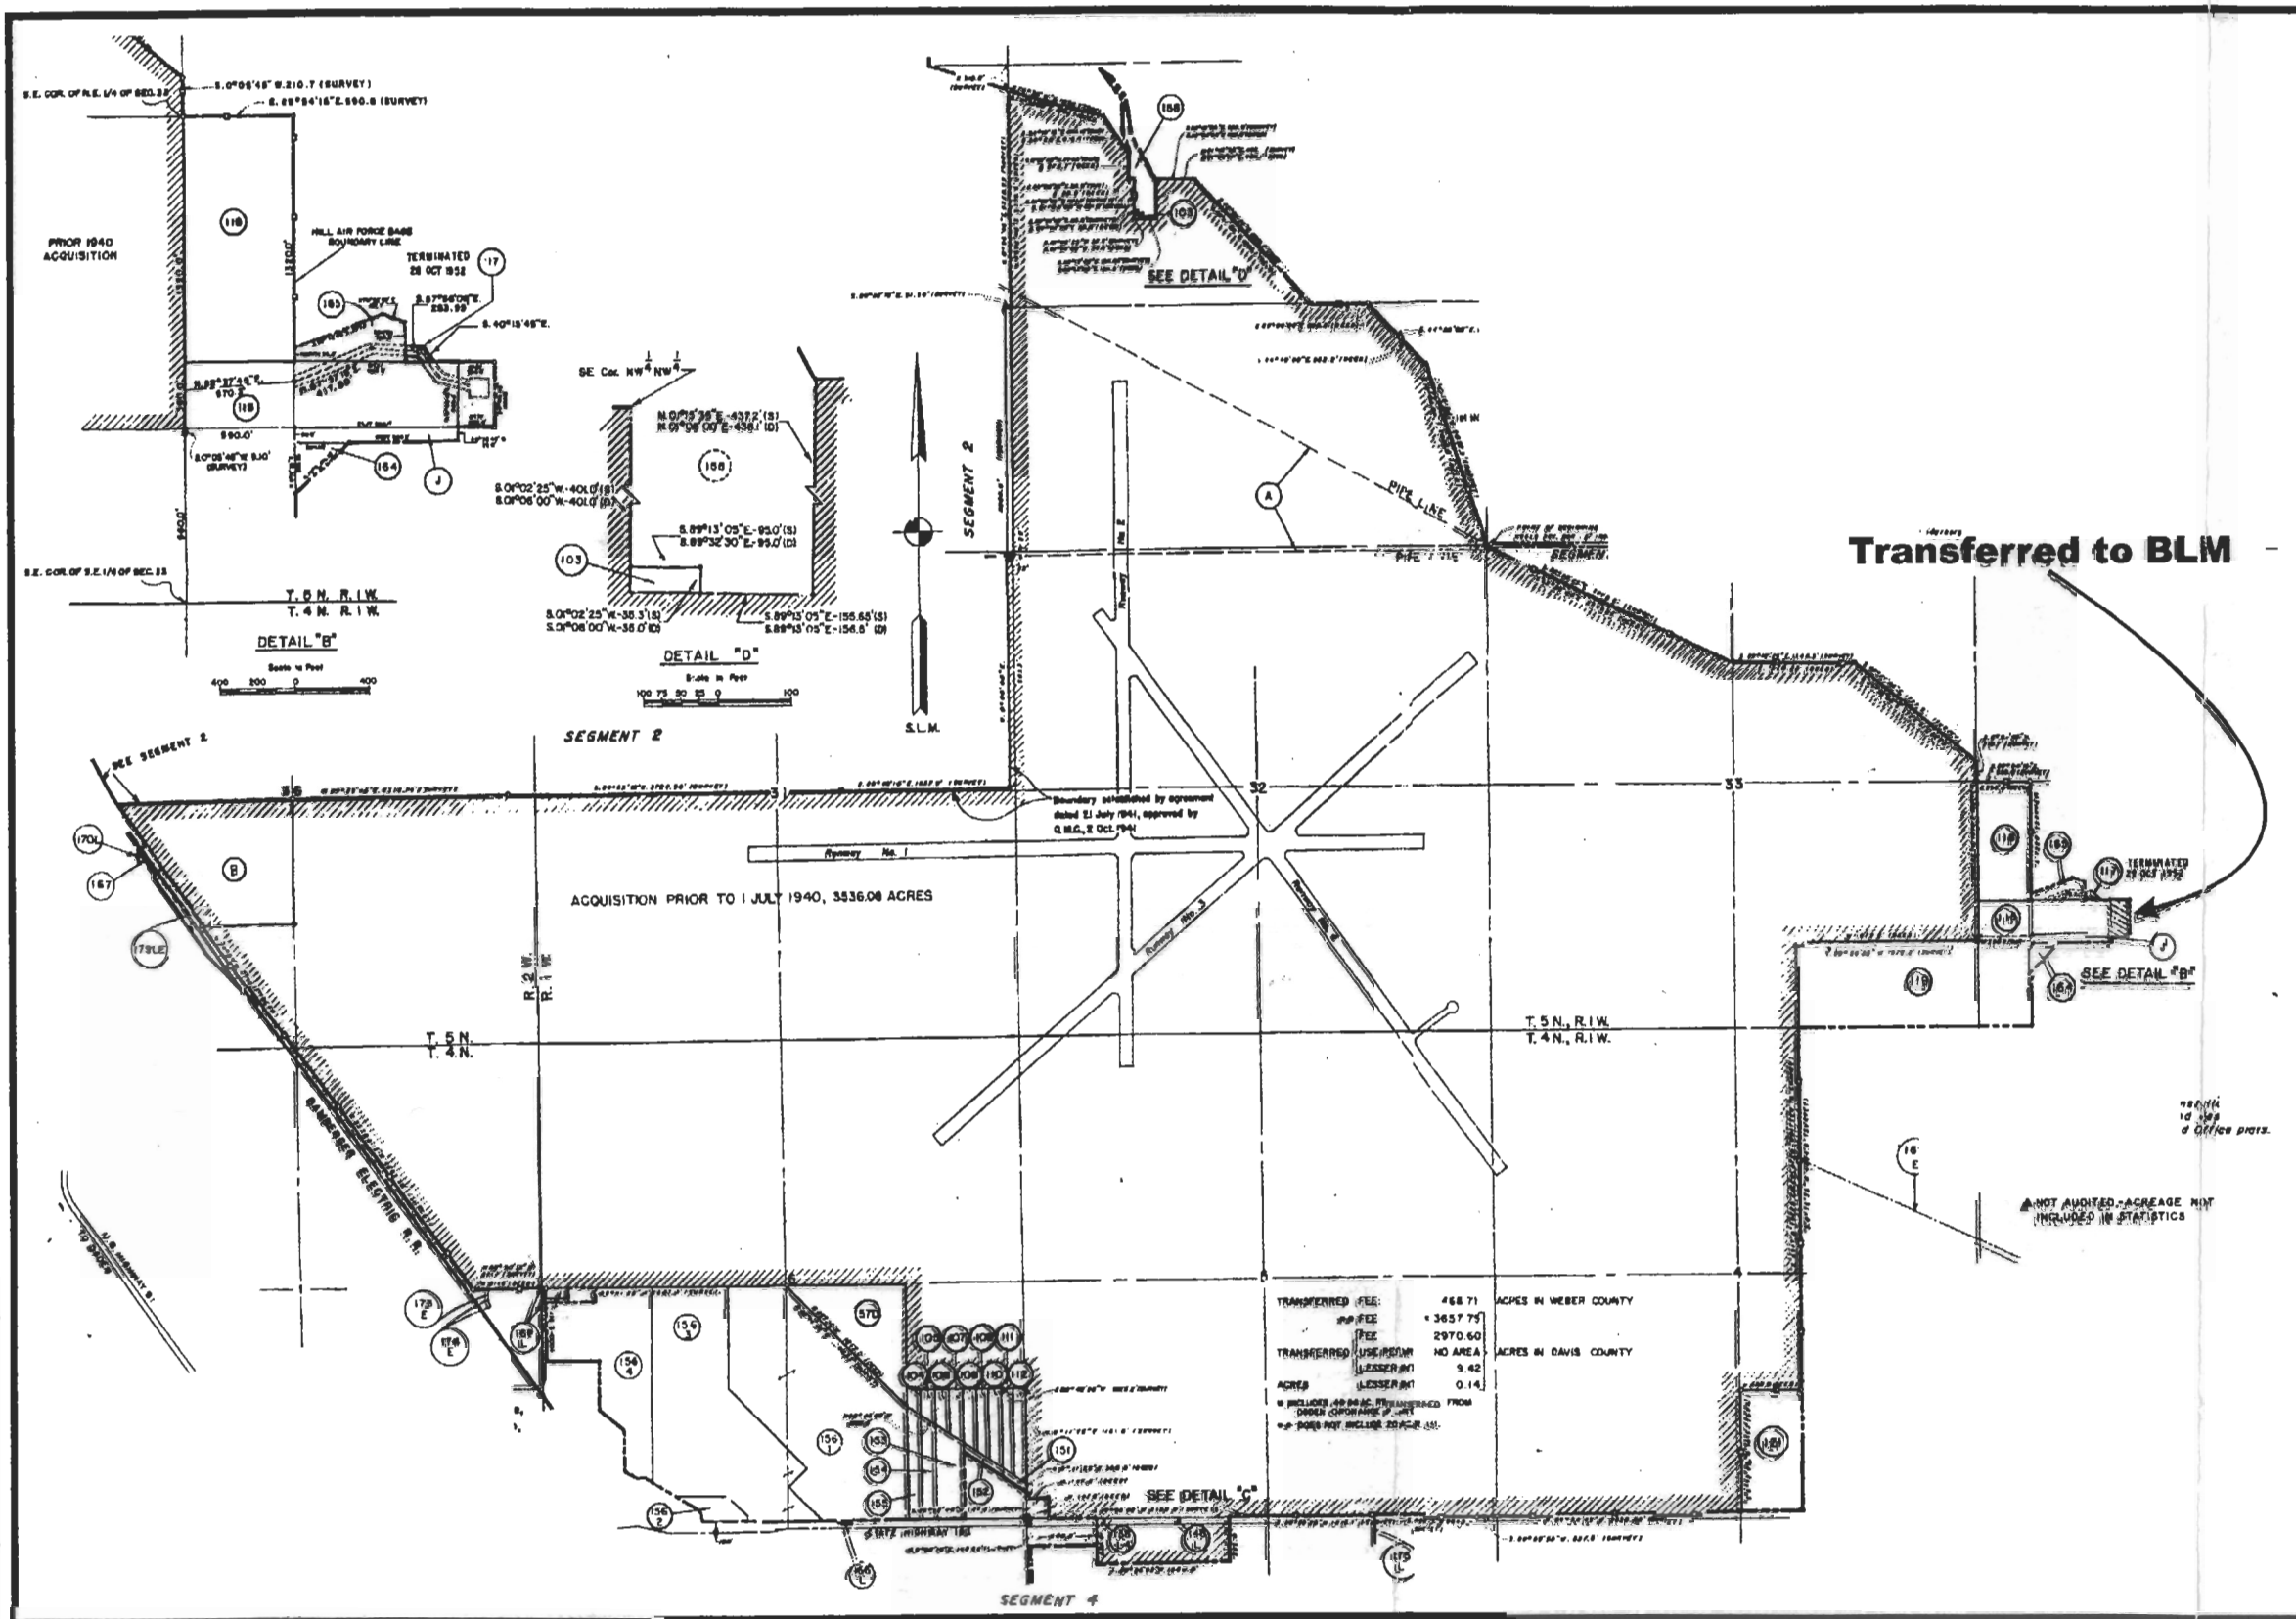


Figure 3 :
Real Property Map
Hill Air Force Base