STATE INDEX

VICINITY MAP

0 7 14

SCALE IN MILES

ACQUISITION AS OF 1 JULY 1940

	ACREAGE FEE	ACREAGE TRANS.	REMARKS
	3,343.31	4,554.81	SEE AREA WITHIN FEATHERED PERIMETER

TRACT REGISTER AFTER 1 JULY 1940

	TRACT NO.	OWNER	ACREAGE FEE	ACREAGE TRANS.	ACREAGE EASM'T	ACREAGE LIC.	REMARKS
RE-D 5926(Gen)	A	Department of Health, Education and Welfare	0.58				Letter of Transfer dated 3 Jan.1955. Reacquisition of former Public Domain
Del Auth dtd 10-25-49	B	Veterans Administration		1.40			Memo of Agreement Nr. VIDOISR-153 for 18" R/W for Sewer Line dated 2 Oct. 1951, and S/A No.1 dated 20 Mar 1952. Reacquisition of former Public Domain
RE-D 5489(Gen)	A 100-E	University of Utah			0.64		Perpetual Tel. Cable R/W Easement from 9 Feb.1953 *
Del Auth dtd 2-9-53	A 101-E	" " "			0.80		Perpetual R/W Easement for 6" Water Line from 9 Feb.1953 *
Del Auth dtd 10-25-49	102 E	Salt Lake City			Area Undet.		Perpetual Easement for Drain Ditch from 25 Oct 1949 *
	103L-1	University of Utah			Area Undet.		Lic. No. SFRE-172 for Telephone Line dated 1 May 1951, eff. 1 Nov 1948*
	103L-2	" " "			" "	" "	" " " " " " " " " "
	103L-3	" " "			" "	" "	" " " " " " " " " "
	103L-4	" " "			" "	" "	" " " " " " " " " "
	104 L-1	Salt Lake City			" "	- SFRE-159	" " eff. 25 Oct 1948
	104 L-2	" " "			" "	" "	" " " " " " " " " "
Del Auth dtd 5-1-51	104 L-3	" " "			" "	" "	" " " " " " " " " "
	104 L-4	" " "			" "	" "	" " " " " " " " " "
	104 L-5	" " "			" "	" "	" " " " " " " " " "
	104 L-6	" " "			" "	" "	" " " " " " " " " "
	104 L-7	" " "			" "	" "	" " " " " " " " " "
	104 L-8	" " "			" "	" "	" " " " " " " " " "
	C			7.41			

*Reacquisition of former Public Domain

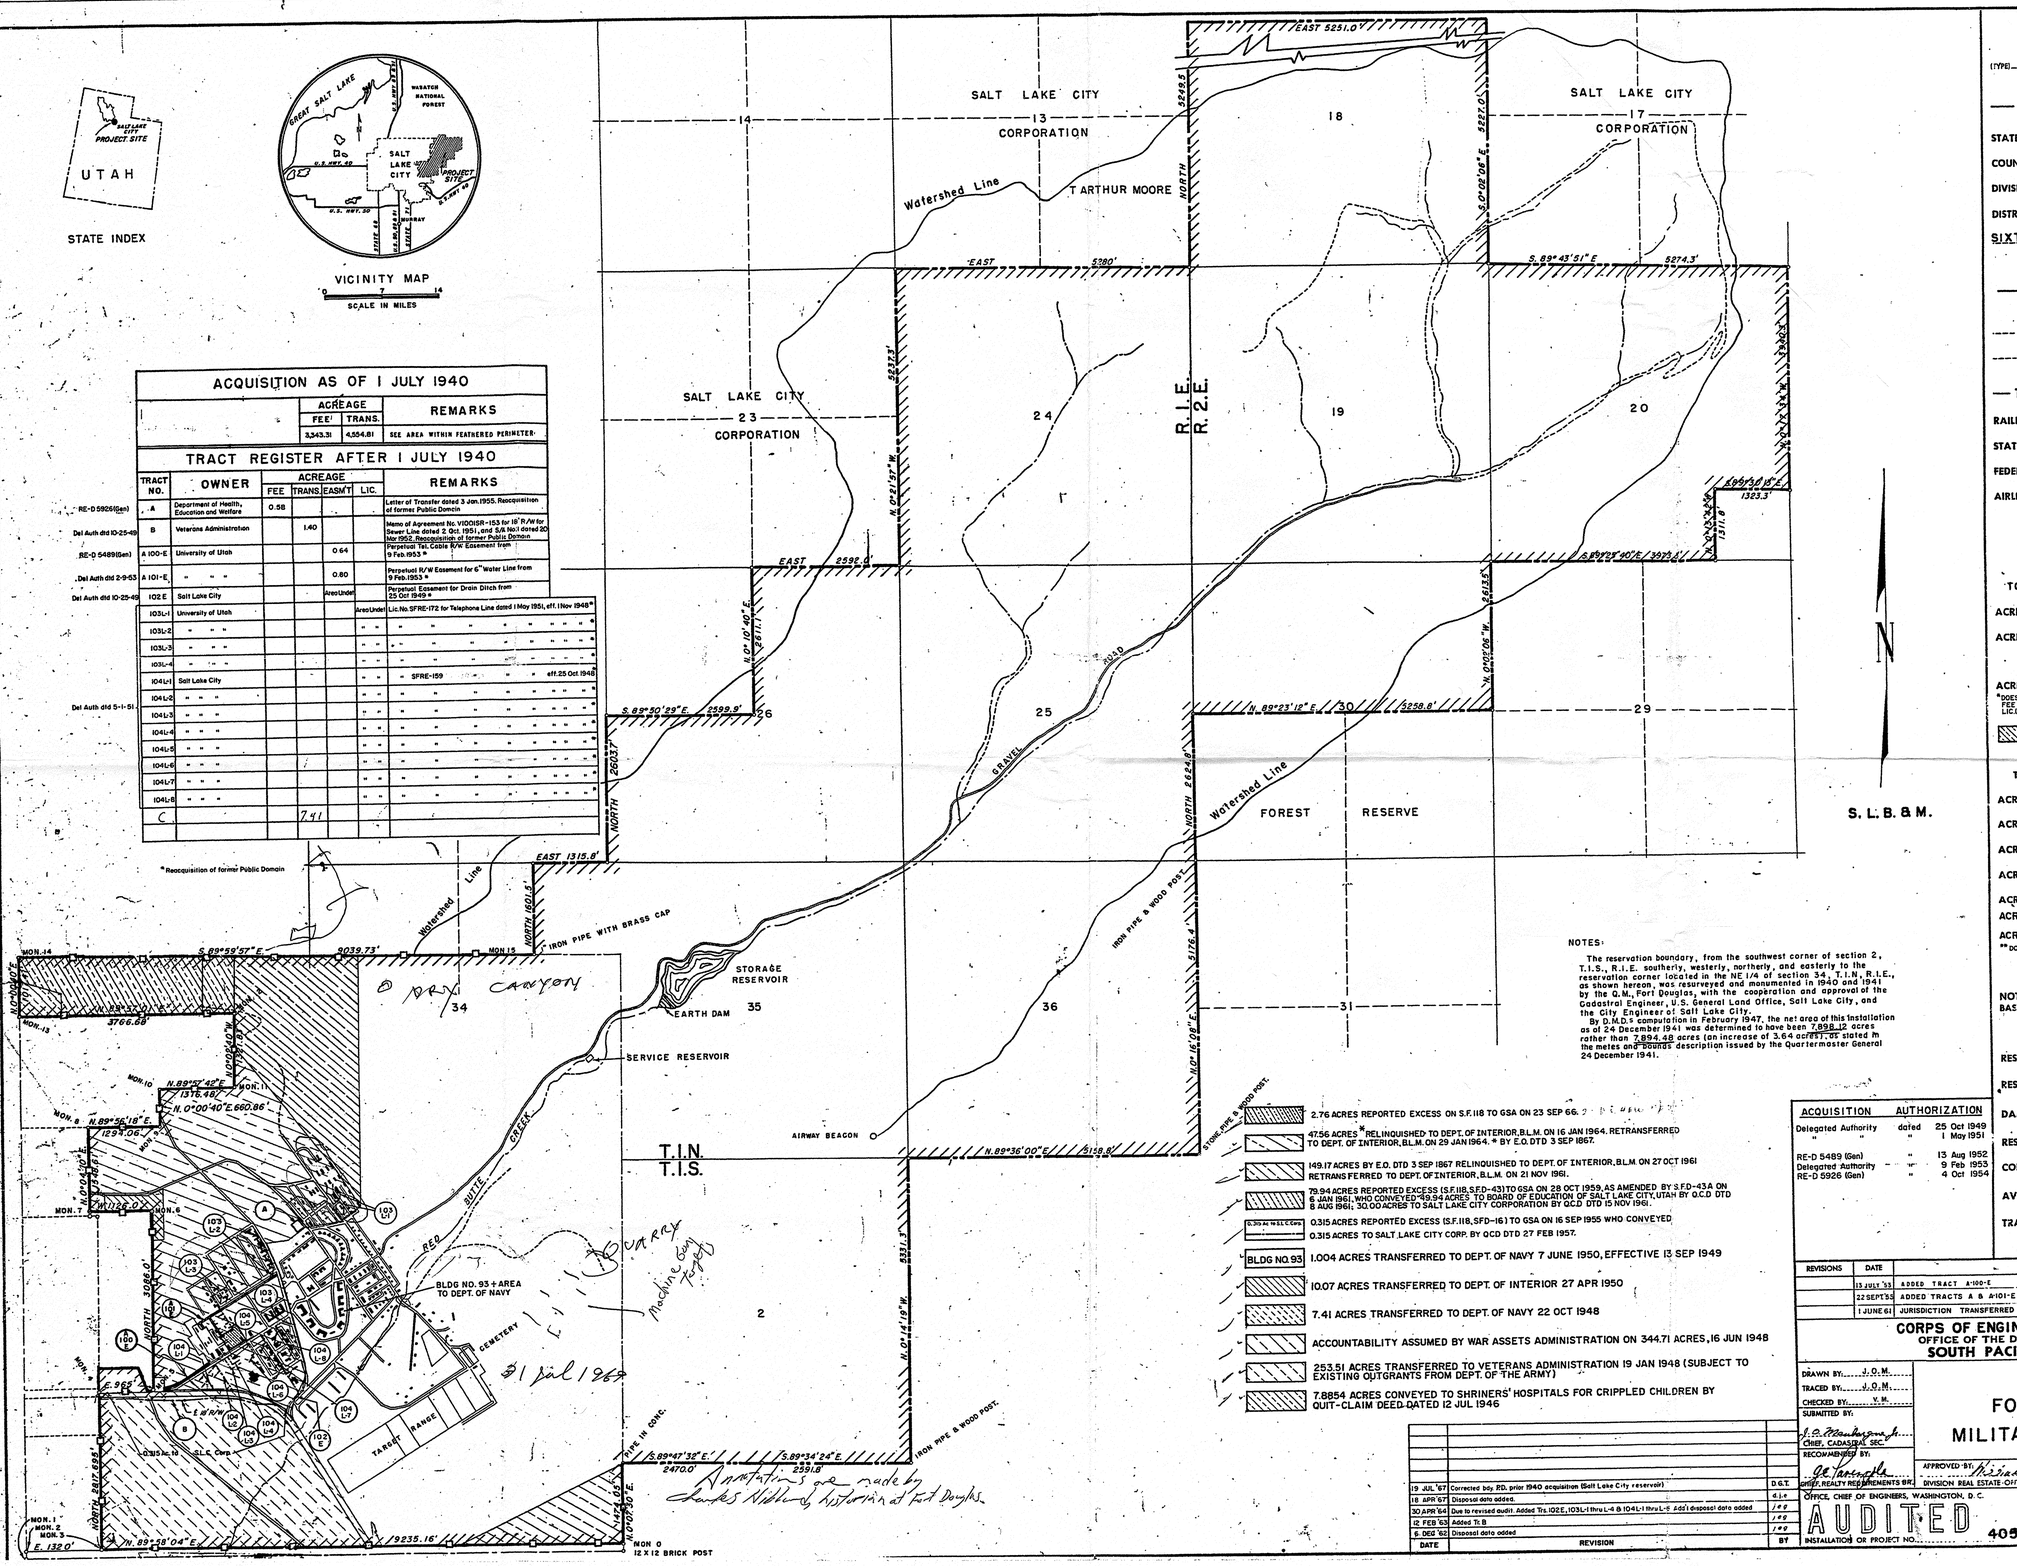

NOTES:

The reservation boundary, from the southwest corner of section 2, T.1.S., R.1.E. southerly, westerly, northerly, and easterly to the reservation corner located in the NE 1/4 of section 34, T.1.N. R.1.E., as shown hereon, was resurveyed and monumented in 1940 and 1941 by the Q.M., Fort Douglas, with the cooperation and approval of the Cadastral Engineer, U.S. General Land Office, Salt Lake City, and the City Engineer of Salt Lake City.

By D.M.D.'s computation in February 1947, the net area of this installation as of 24 December 1941 was determined to have been 7,898.12 acres rather than 7,894.48 acres (an increase of 3.64 acres) as stated in the metes and bounds description issued by the Quartermaster General 24 December 1941.

2.76 ACRES REPORTED EXCESS ON S.F.118 TO GSA ON 23 SEP 66.

47.56 ACRES * RELINQUISHED TO DEPT. OF INTERIOR, B.L.M. ON 16 JAN 1964. RETRANSFERRED TO DEPT. OF INTERIOR, B.L.M. ON 29 JAN 1964. * BY E.O. DTD 3 SEP 1867.

149.17 ACRES BY E.O. DTD 3 SEP 1867 RELINQUISHED TO DEPT. OF INTERIOR, B.L.M. ON 27 OCT 1961 RETRANSFERRED TO DEPT. OF INTERIOR, B.L.M. ON 21 NOV 1961.

79.94 ACRES REPORTED EXCESS (S.F.118, SFD-43) TO GSA ON 28 OCT 1959, AS AMENDED BY S.FD-43A ON 6 JAN 1961, WHO CONVEYED 49.94 ACRES TO BOARD OF EDUCATION OF SALT LAKE CITY, UTAH BY Q.C.D. DTD 8 AUG 1961; 30.00 ACRES TO SALT LAKE CITY CORPORATION BY QCD DTD 15 NOV 1961.

0.315 ACRES REPORTED EXCESS (S.F.118, SFD-16) TO GSA ON 16 SEP 1955 WHO CONVEYED

0.315 ACRES TO SALT LAKE CITY CORP. BY QCD DTD 27 FEB 1957.

1.004 ACRES TRANSFERRED TO DEPT. OF NAVY 7 JUNE 1950, EFFECTIVE 13 SEP 1949

10.07 ACRES TRANSFERRED TO DEPT. OF INTERIOR 27 APR 1950

7.41 ACRES TRANSFERRED TO DEPT. OF NAVY 22 OCT 1948

ACCOUNTABILITY ASSUMED BY WAR ASSETS ADMINISTRATION ON 344.71 ACRES, 16 JUN 1948

253.51 ACRES TRANSFERRED TO VETERANS ADMINISTRATION 19 JAN 1948 (SUBJECT TO EXISTING OUTGRANTS FROM DEPT. OF THE ARMY)

7.8854 ACRES CONVEYED TO SHRINERS' HOSPITALS FOR CRIPPLED CHILDREN BY QUIT-CLAIM DEED DATED 12 JUL 1946

ACQUISITION	AUTHORIZATION
Delegated Authority	dated 25 Oct 1949
"	" 1 May 1951
RE-D 5489 (Gen)	" 13 Aug 1952
Delegated Authority	" 9 Feb 1953
RE-D 5926 (Gen)	" 4 Oct 1954

REVISIONS	DATE		BY
	13 JULY '55	ADDED TRACT A-100-E	E.M.K.
	22 SEPT '55	ADDED TRACTS A & A-101-E	J.C.M.
	1 JUNE 61	JURISDICTION TRANSFERRED FROM SAN FRANCISCO DISTRICT	

DATE	REVISION	BY
19 JUL '67	Corrected bdy P.D. prior 1940 acquisition (Salt Lake City reservoir)	D.G.T.
18 APR '67	Disposal data added.	
30 APR '64	Due to revised audit. Added Trs. 102E, 103L-1 thru L-4 & 104L-1 thru L-8 Add'l disposal data added	
15 FEB '63	Added Tr. B	
6 DEC '62	Disposal data added	

(TYPE) FINAL

PROJECT OWNERSHIP MAP

STATE UTAH

COUNTY SALT LAKE

DIVISION SOUTH PACIFIC

DISTRICT SACRAMENTO

SIXTH ARMY AREA

LOCATION OF PROJECT

IN CITY OF SALT LAKE

MILES OF

TRANSPORTATION FACILITIES

RAILROADS

STATE ROADS 65, 68 & 71

FEDERAL ROADS 40, 50, 89 & 91

AIRLINES

ACQUISITION

TOTAL ACRES ACQUIRED *7,898.12

ACRES FEE

ACRES TRANSF'R FEE 0.58 P.D.-U.P. 1.40

ACRES LESSER INTEREST: EAS (2) 1.44, EAS (1) Area Undet., LIC (12) Area Undet.

*DOES NOT INCLUDE 3.42 AC. DISPOSED OF P.D. REACQUIRED IN FEE (0.58 AC.), TRANS. (1.40 AC.), EAS (2-1.44 AC., 1-AREA UNDET.) & LIC (12-AREA UNDET.)

DISPOSAL

TOTAL ACRES DISPOSED OF **900.92

ACRES SOLD BY WAR DEPT. 7.89

ACRES TRANSF'D P.D. 468.72

ACRES TO W.A.A. P.D. 344.71

ACRES LEASES TERMINATED

ACRES LESSER INT'S TERM.

ACRES TO GSA P.D. 83.015

ACRES TRANSF'D

** DOES NOT INCLUDE 3.42 AC. DISPOSED OF & REACQUIRED

LEGEND

NOTE: USE SYMBOLS FROM FM 21-30 (WAR DEPT. BASIC FIELD MANUAL) PAGES 21 TO 22 INCL.

EXCEPT

RESERVATION LINE

RESERVATION LINE (Actual Survey)

DAM SITE (Taking Line) — D

RESERVOIR SITE (Taking Line) — R

CONTOUR LINES — 470

AVIGATION EASEMENTS

TRACT NUMBER — 99

CORPS OF ENGINEERS, U.S. ARMY
OFFICE OF THE DIVISION ENGINEER
SOUTH PACIFIC DIVISION

REAL ESTATE

FORT DOUGLAS MILITARY RESERVATION

CBD645

DRAWN BY J.O.M.
TRACED BY J.O.M.
CHECKED BY V.M.
SUBMITTED BY: J. O. Mackenzie Jr., CHIEF, CADASTRAL SEC.
RECOMMENDED BY: [illegible], CHIEF, REALTY REQUIREMENTS BR.
APPROVED BY: Kiran N. Coppel, DIVISION REAL ESTATE OFFICER
DATE 18 JUNE 1951

OFFICE, CHIEF OF ENGINEERS, WASHINGTON, D. C.

AUDITED

INSTALLATION OR PROJECT NO. 405

SCALE IN FEET 1000 0 1000 2000

SHEET 1 OF 1

FILE NO 206-12-1

DRAWING NO 12-02-141