

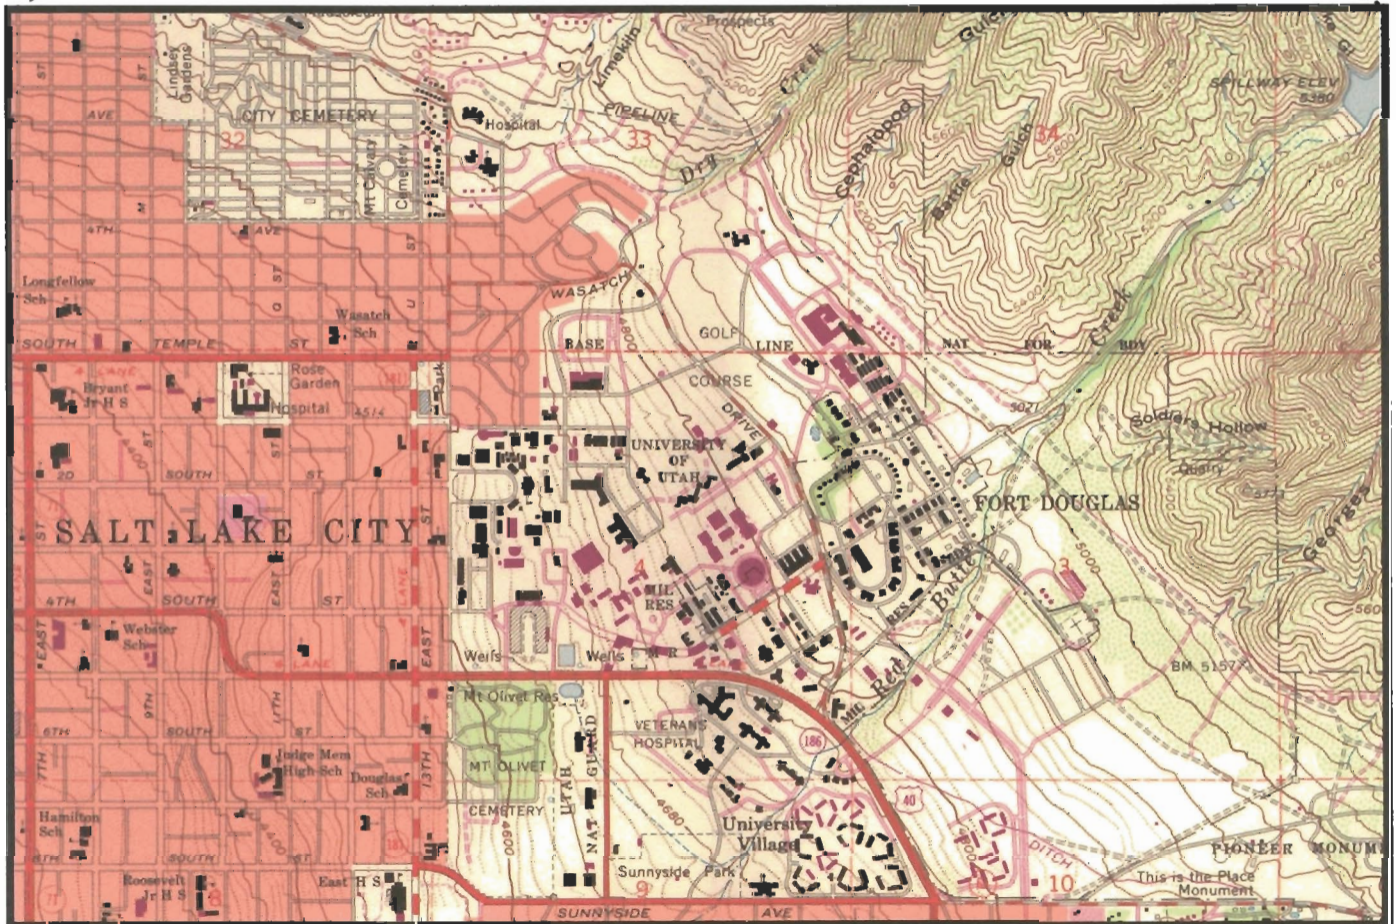
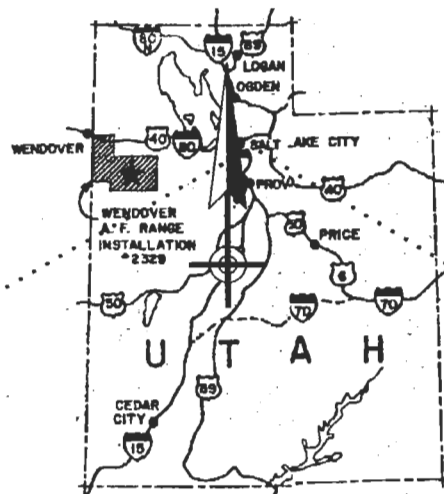


Figure 1:
Vicinity Map
Fort Douglas

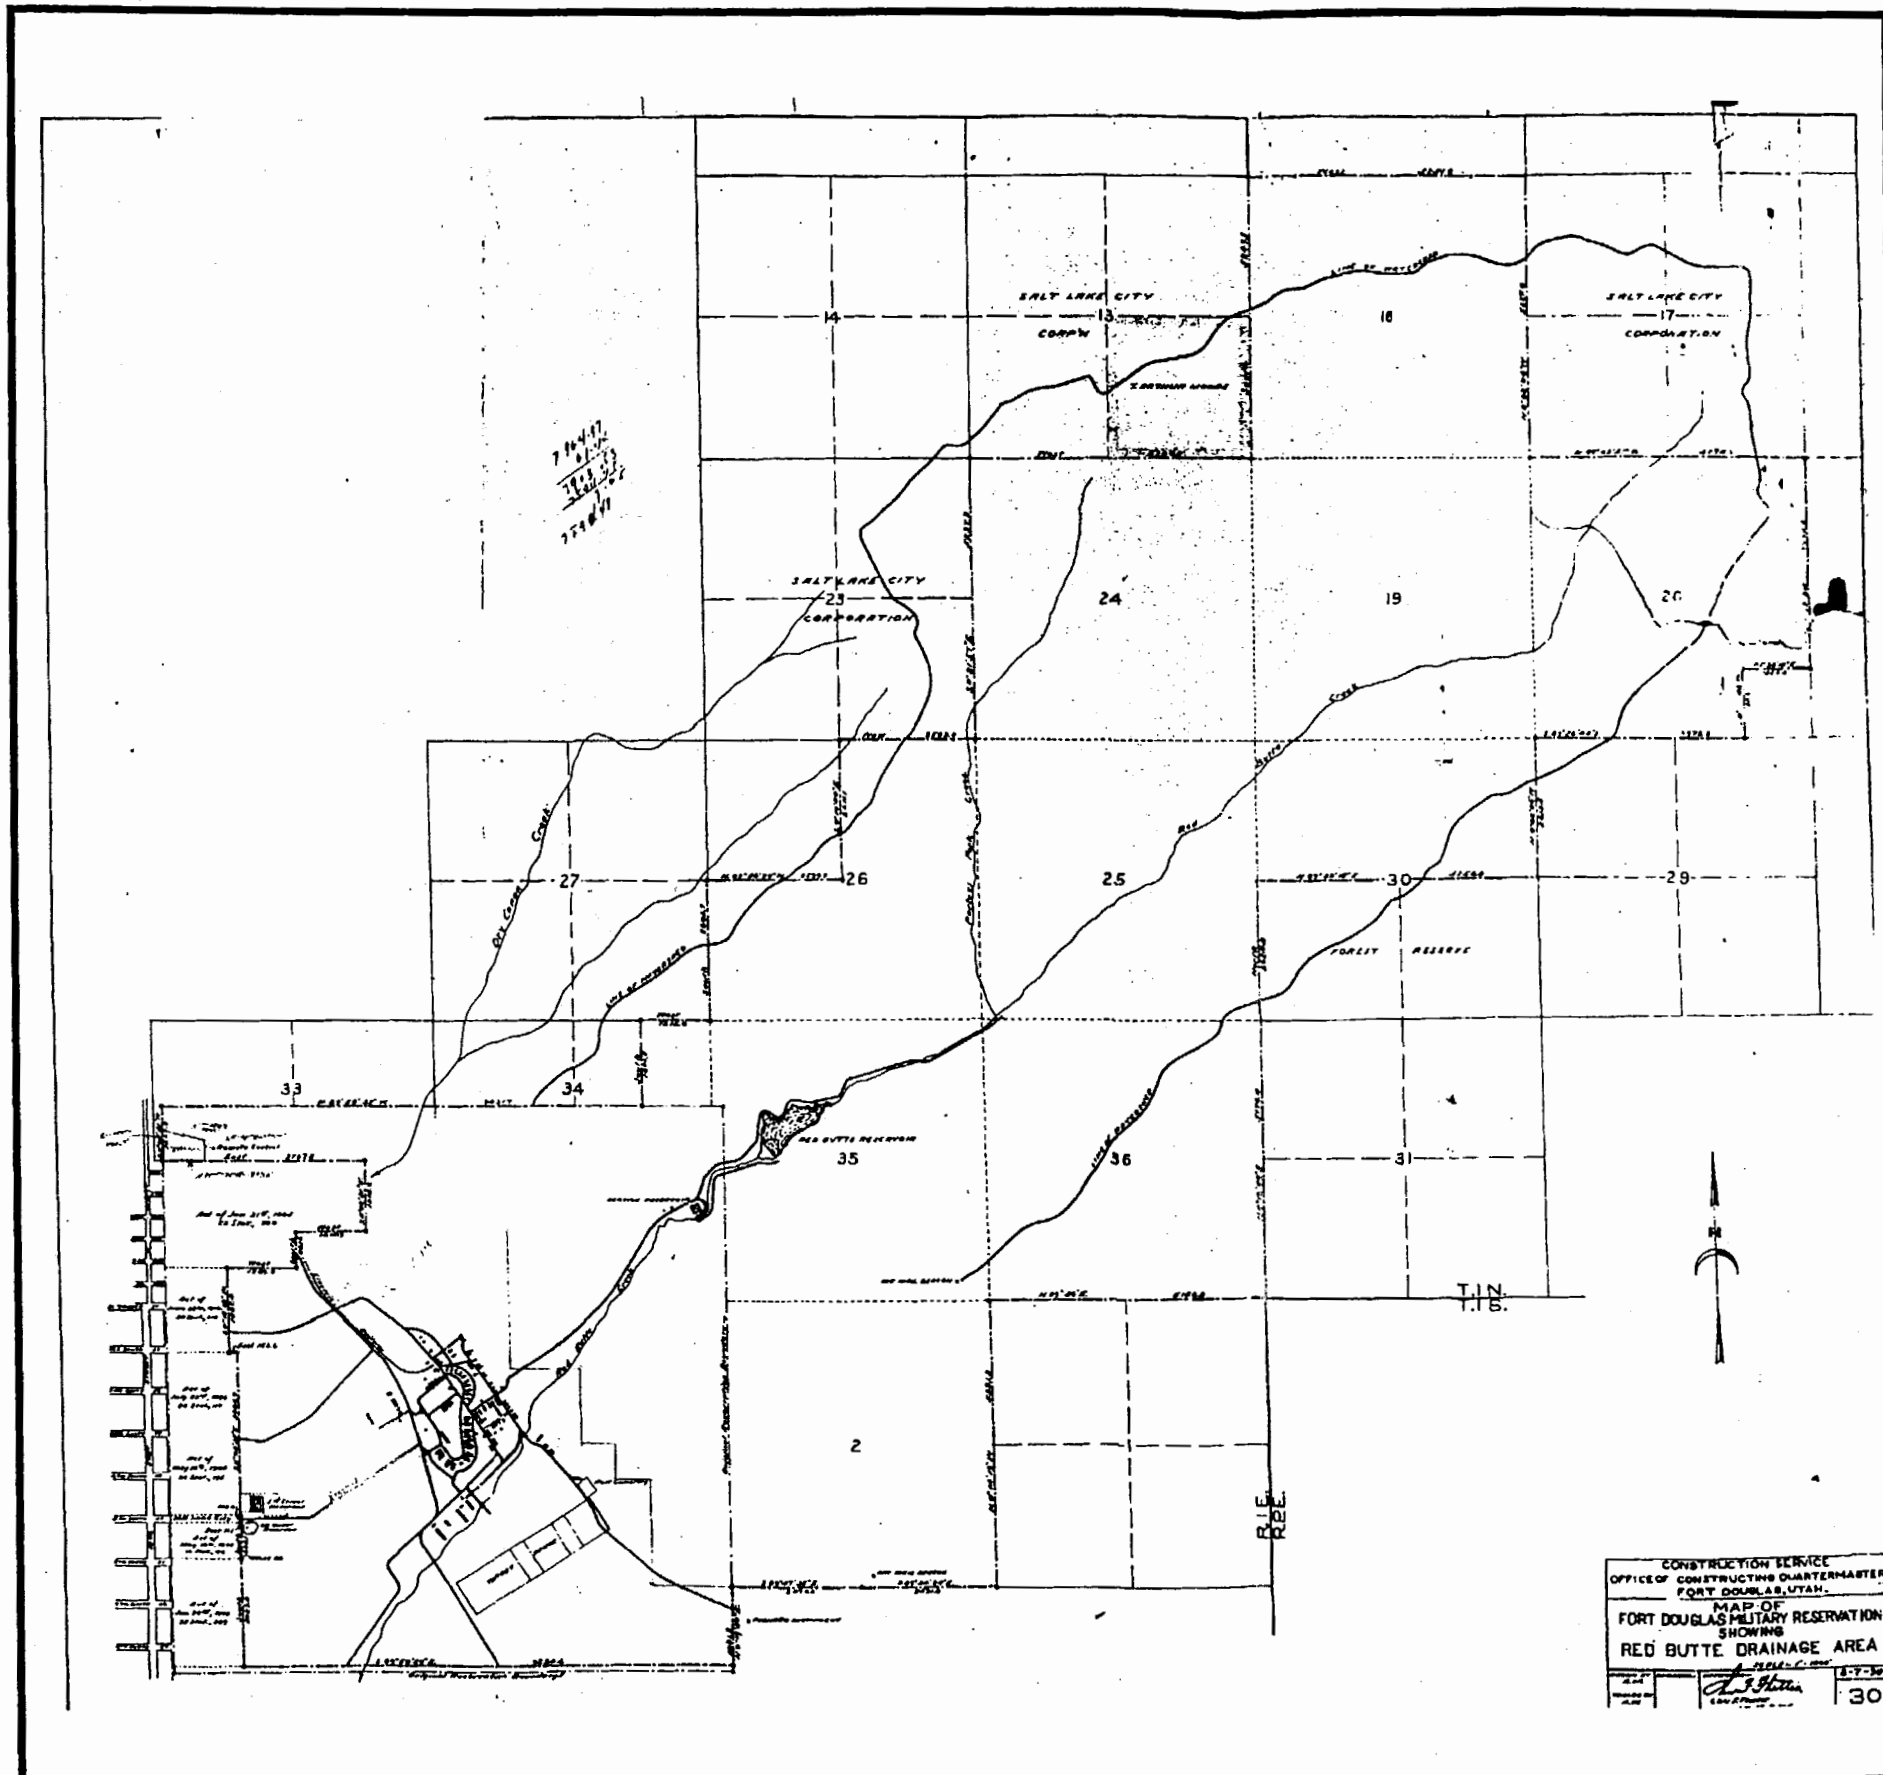


Figure 2:
Real Estate Map
Fort Douglas



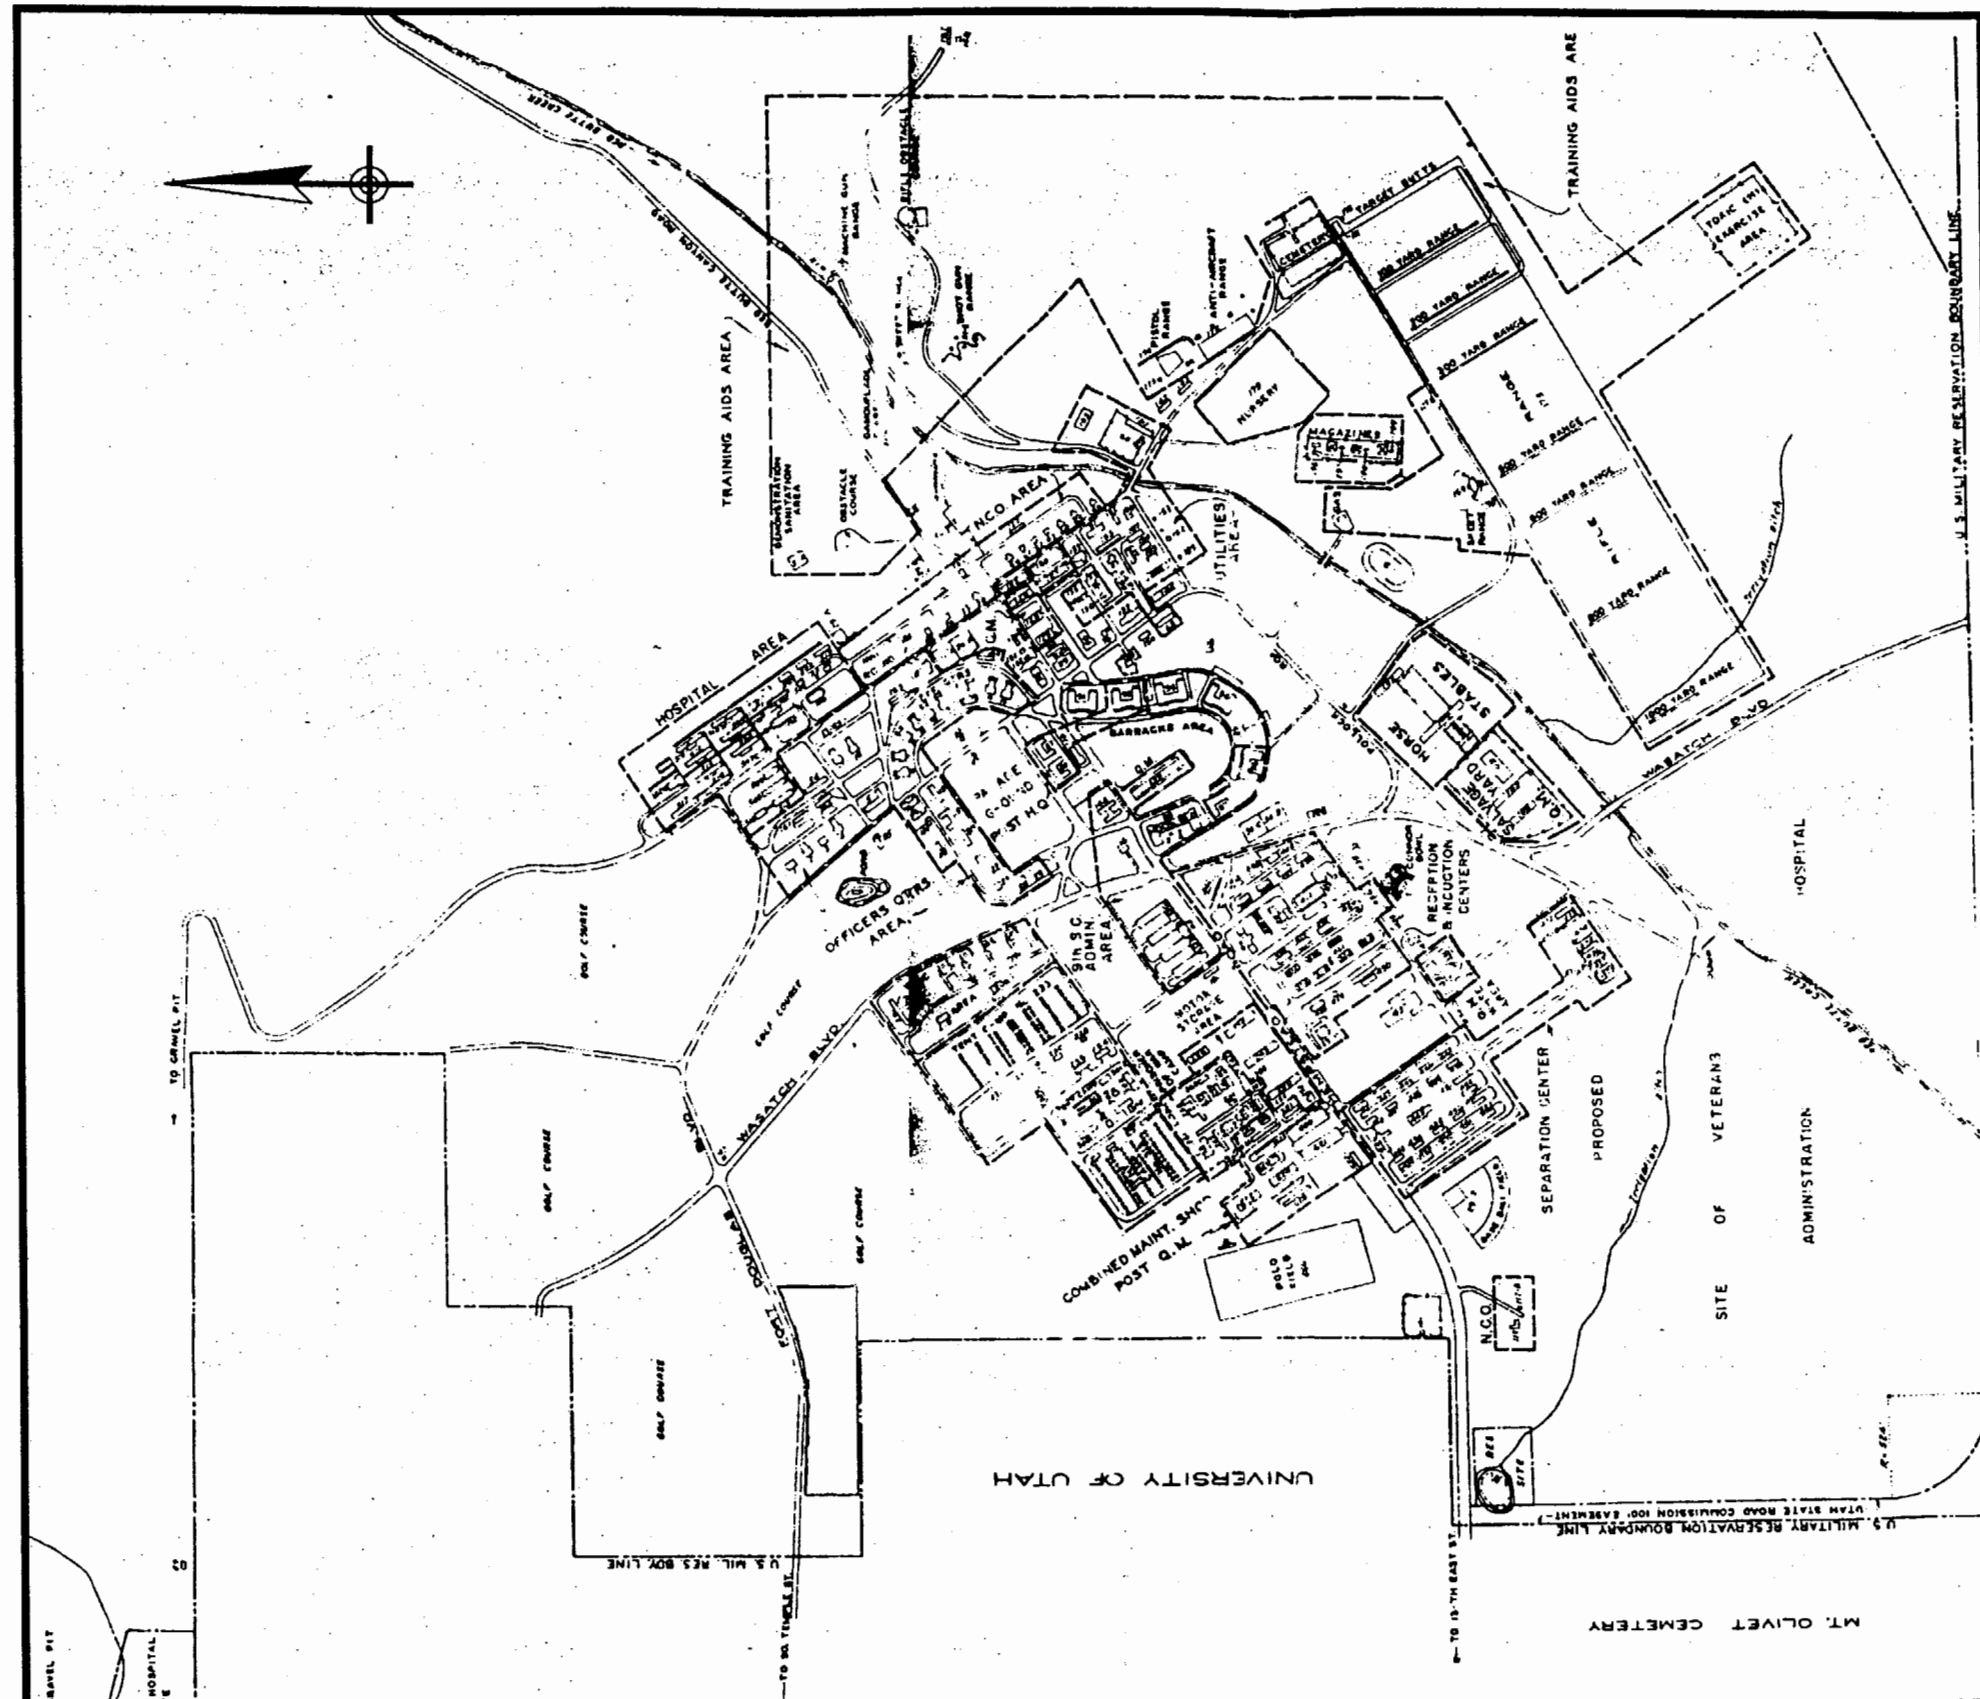


Figure 3:
Site Map
Fort Douglas

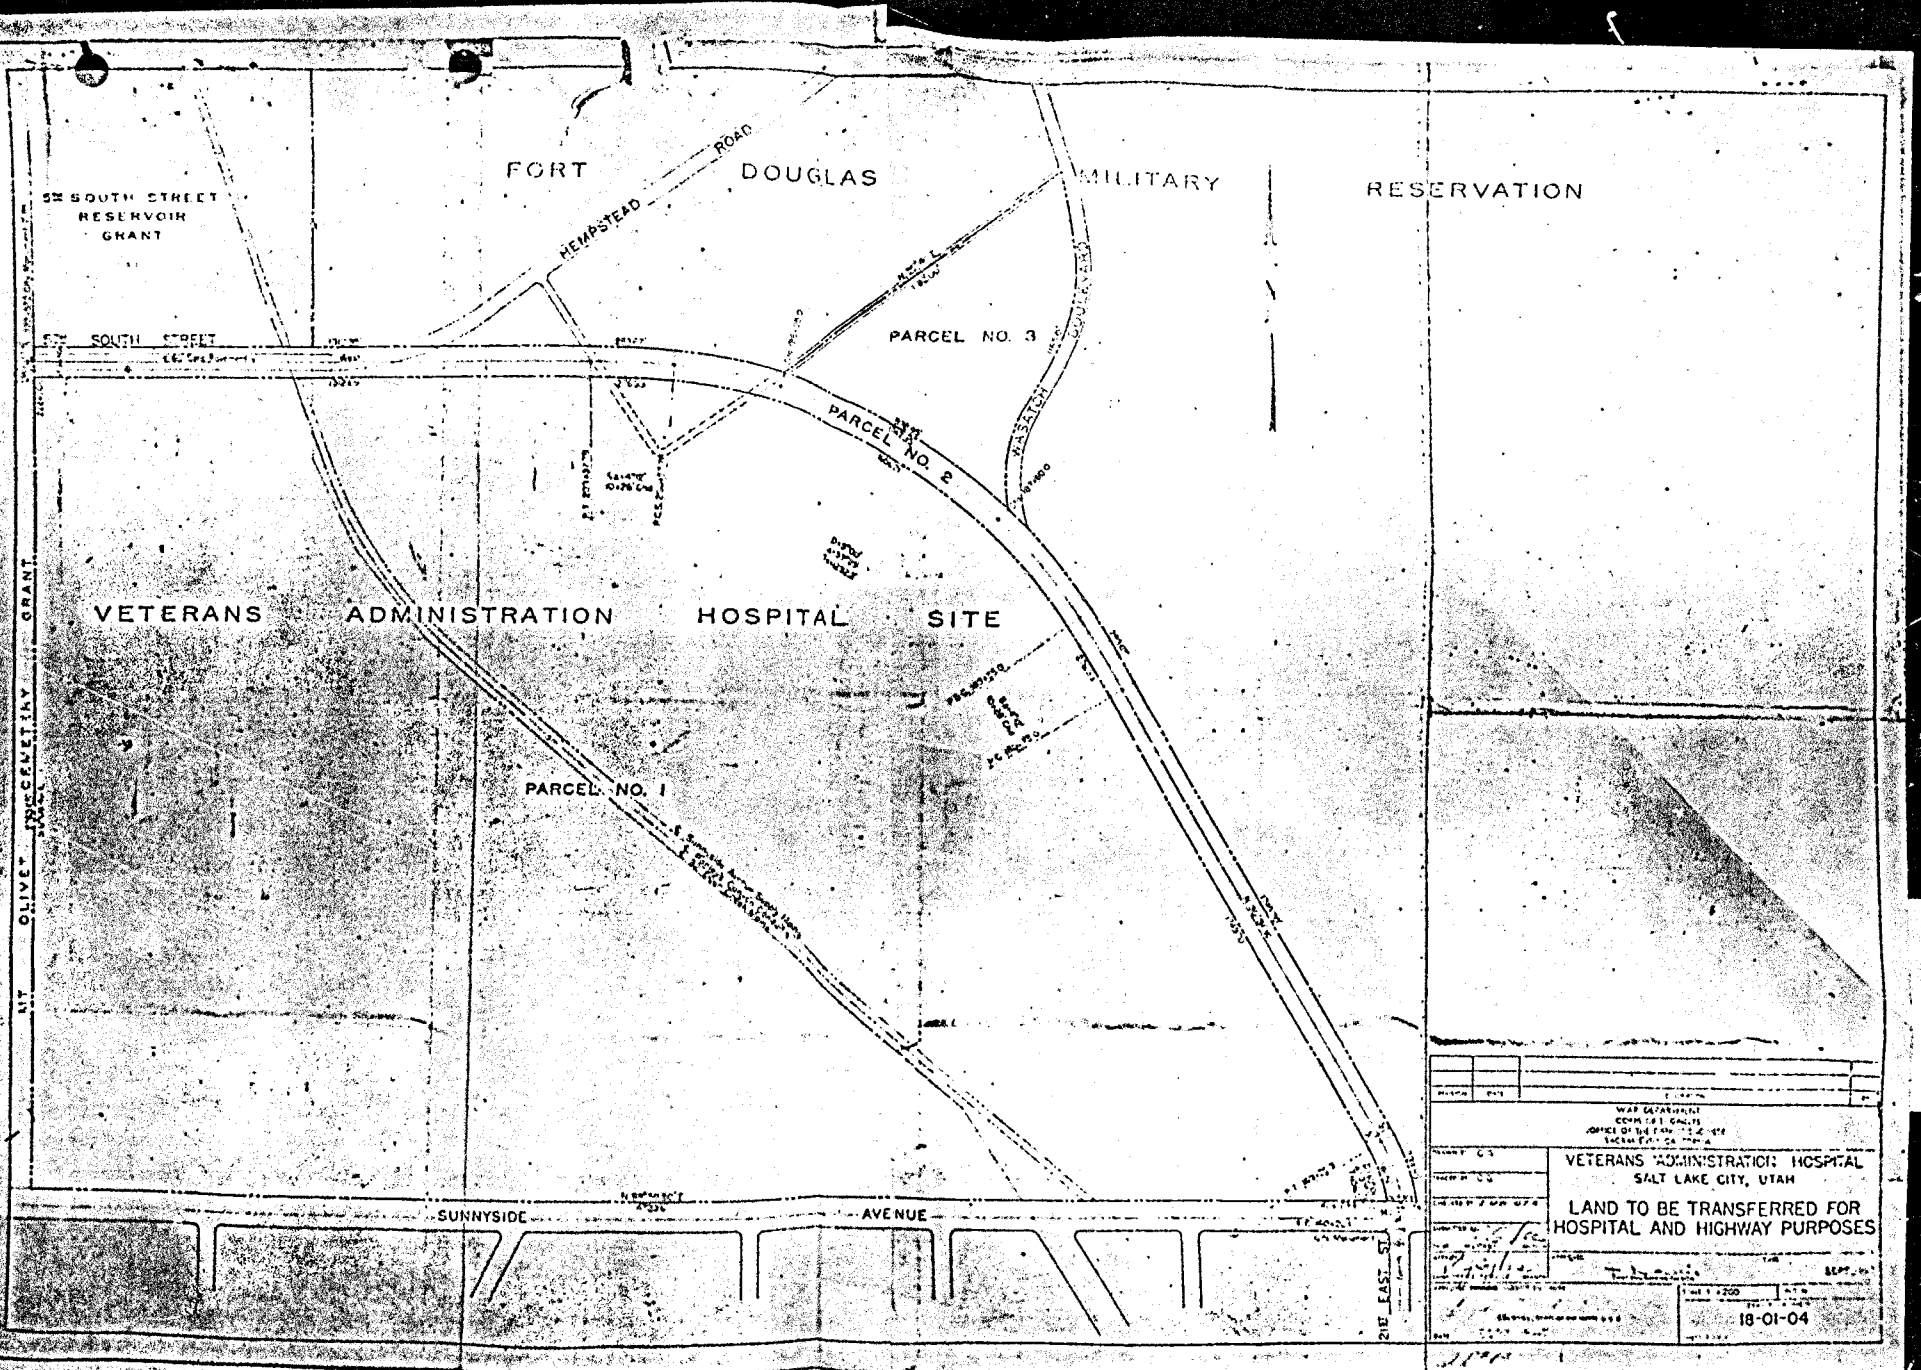


VETERANS ADMINISTRATION HOSPITAL SALT LAKE CITY, UTAH	
LAND TO BE TRANSFERRED FOR HOSPITAL AND HIGHWAY PURPOSES	
18-01-04	

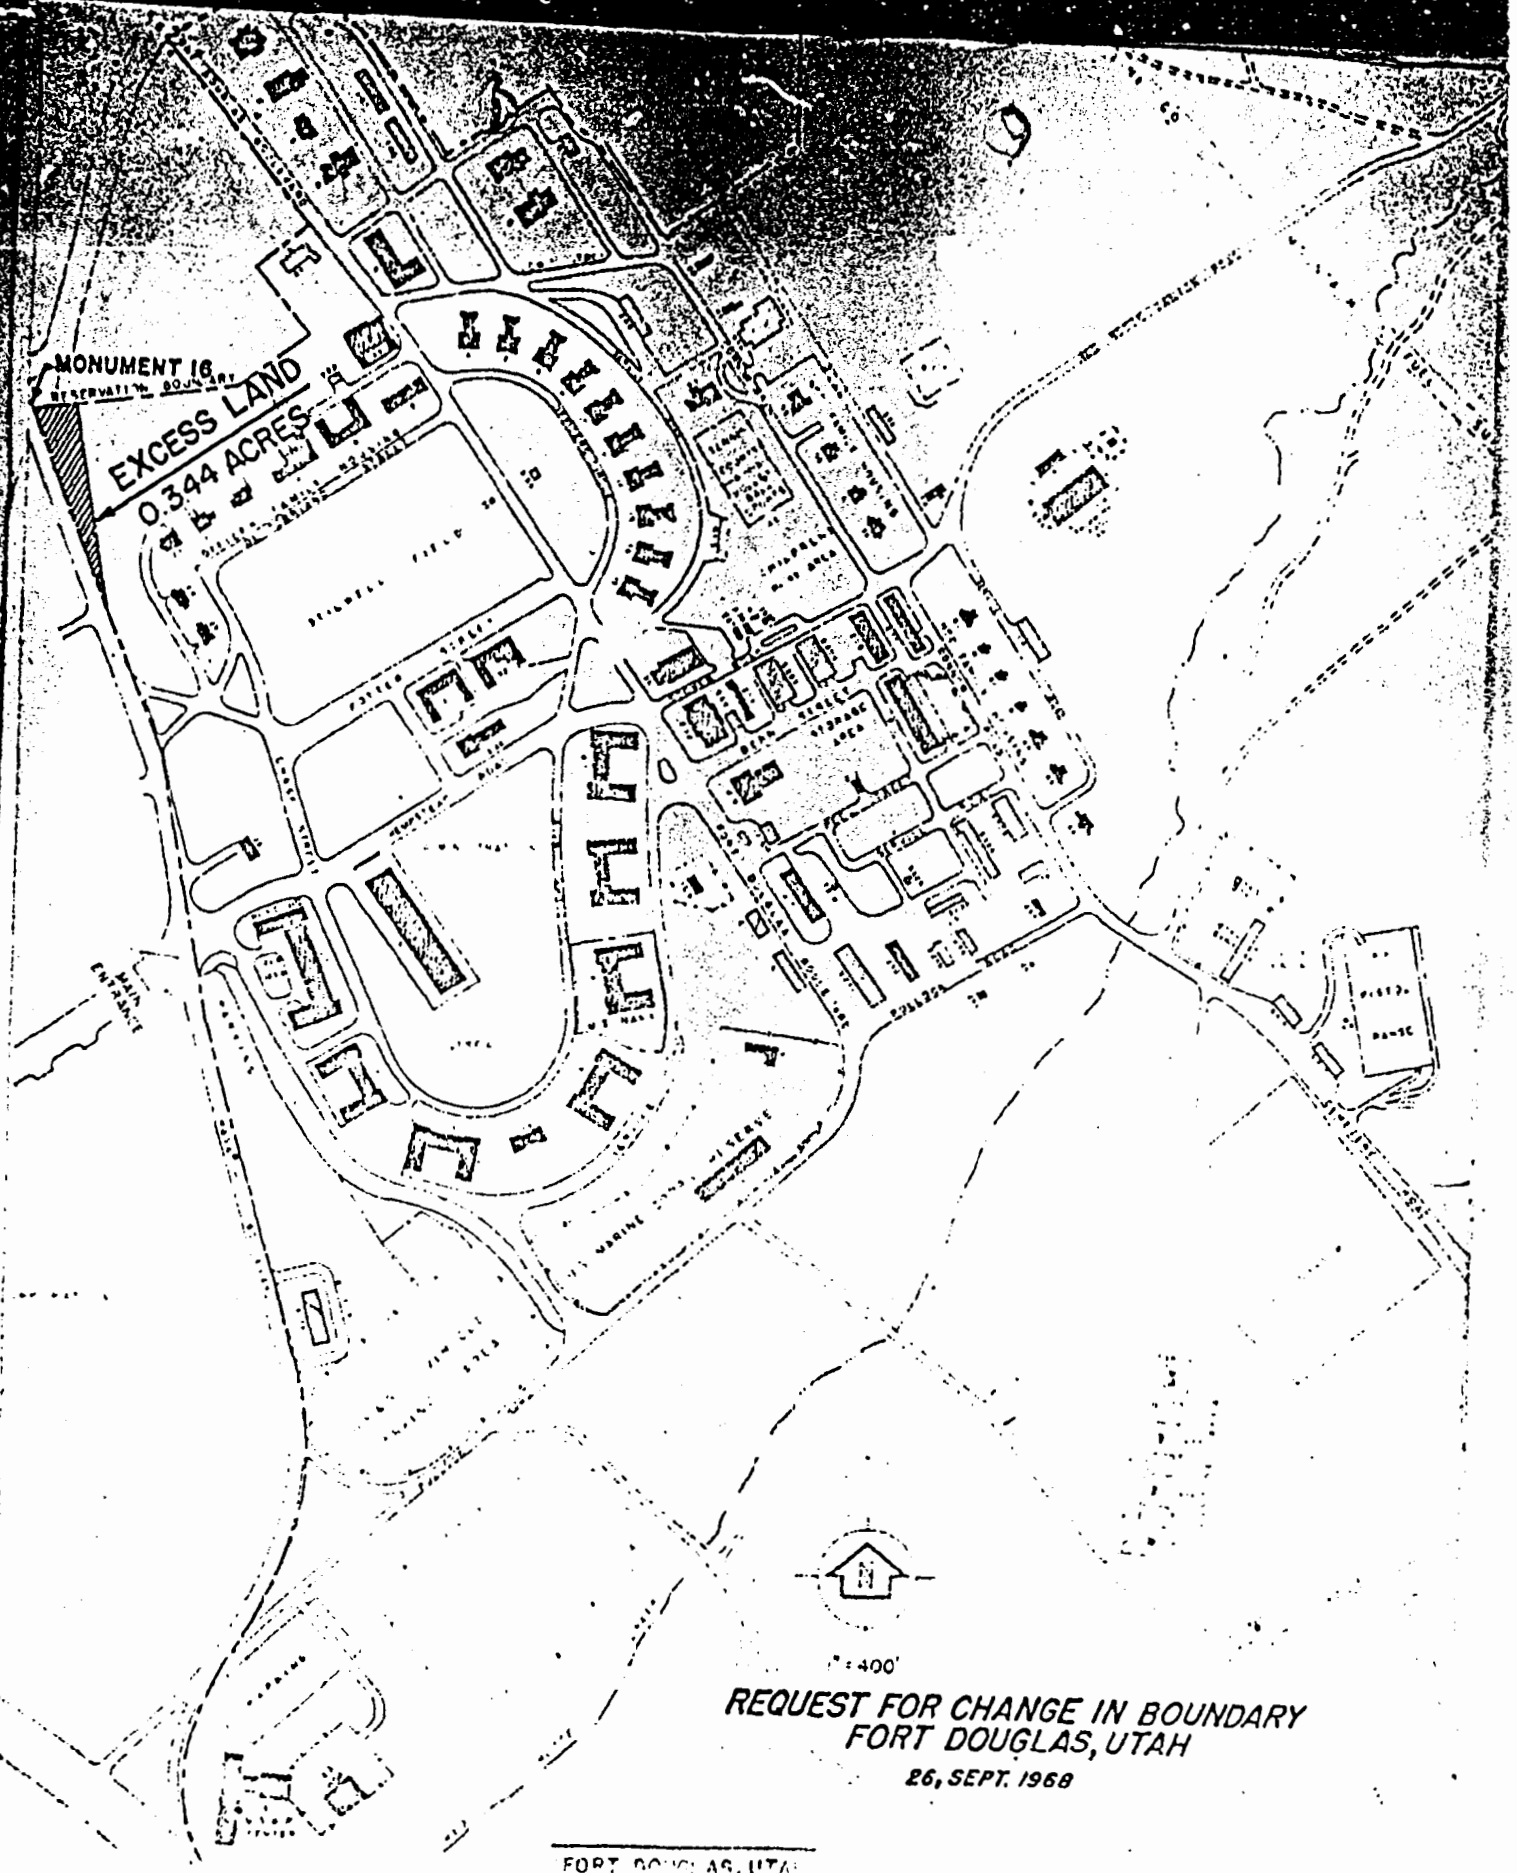

REQUEST FOR CHANGE IN BOUNDARY
FORT DOUGLAS, UTAH


26, SEPT. 1968

FORT DOUGLAS, UTAH

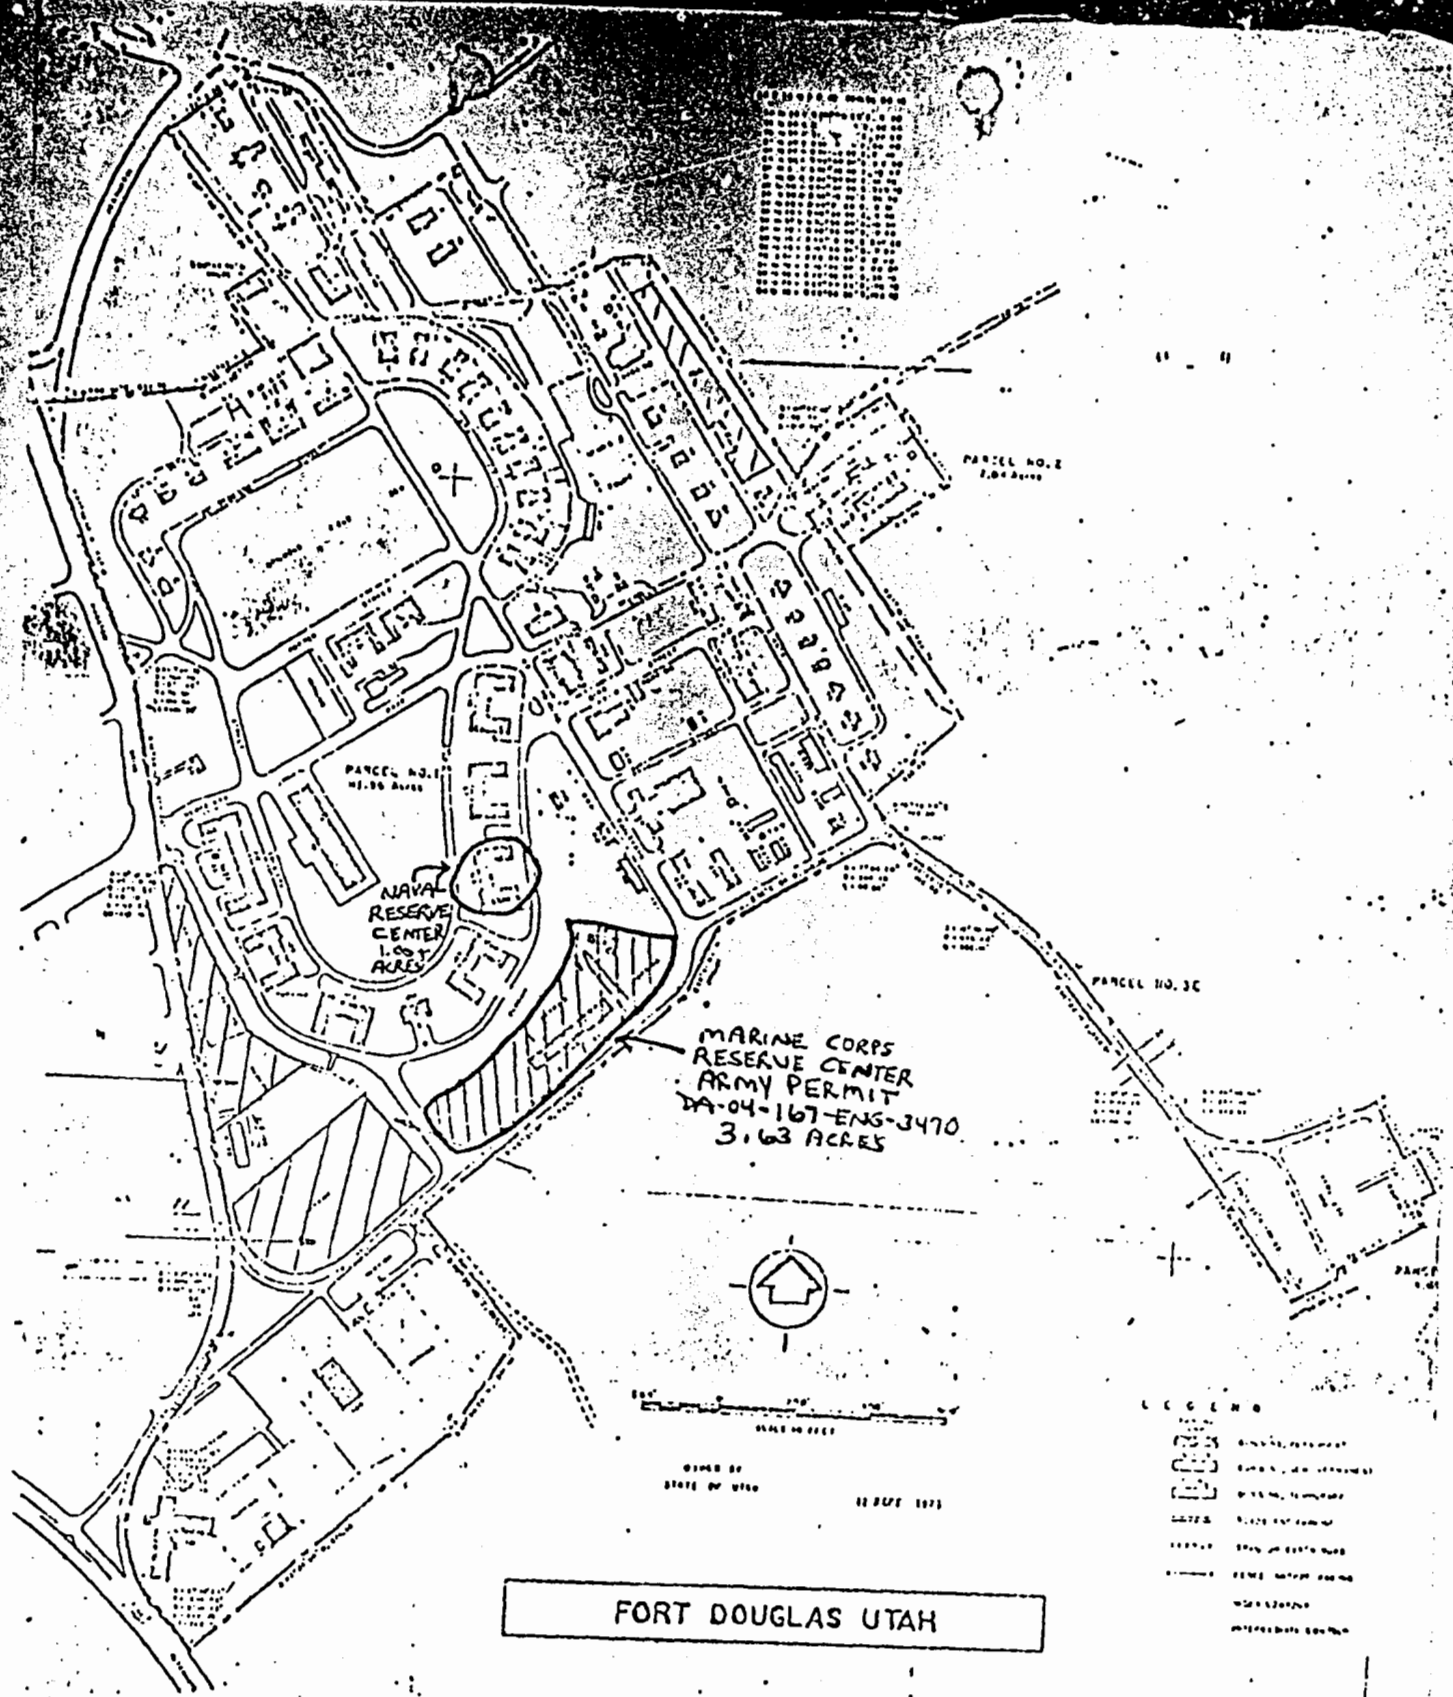

FORT DOUGLAS UTAH


- LEGEND
- Buildings
 - Parking lots
 - Roads
 - Fences
 - Utilities
 - Other

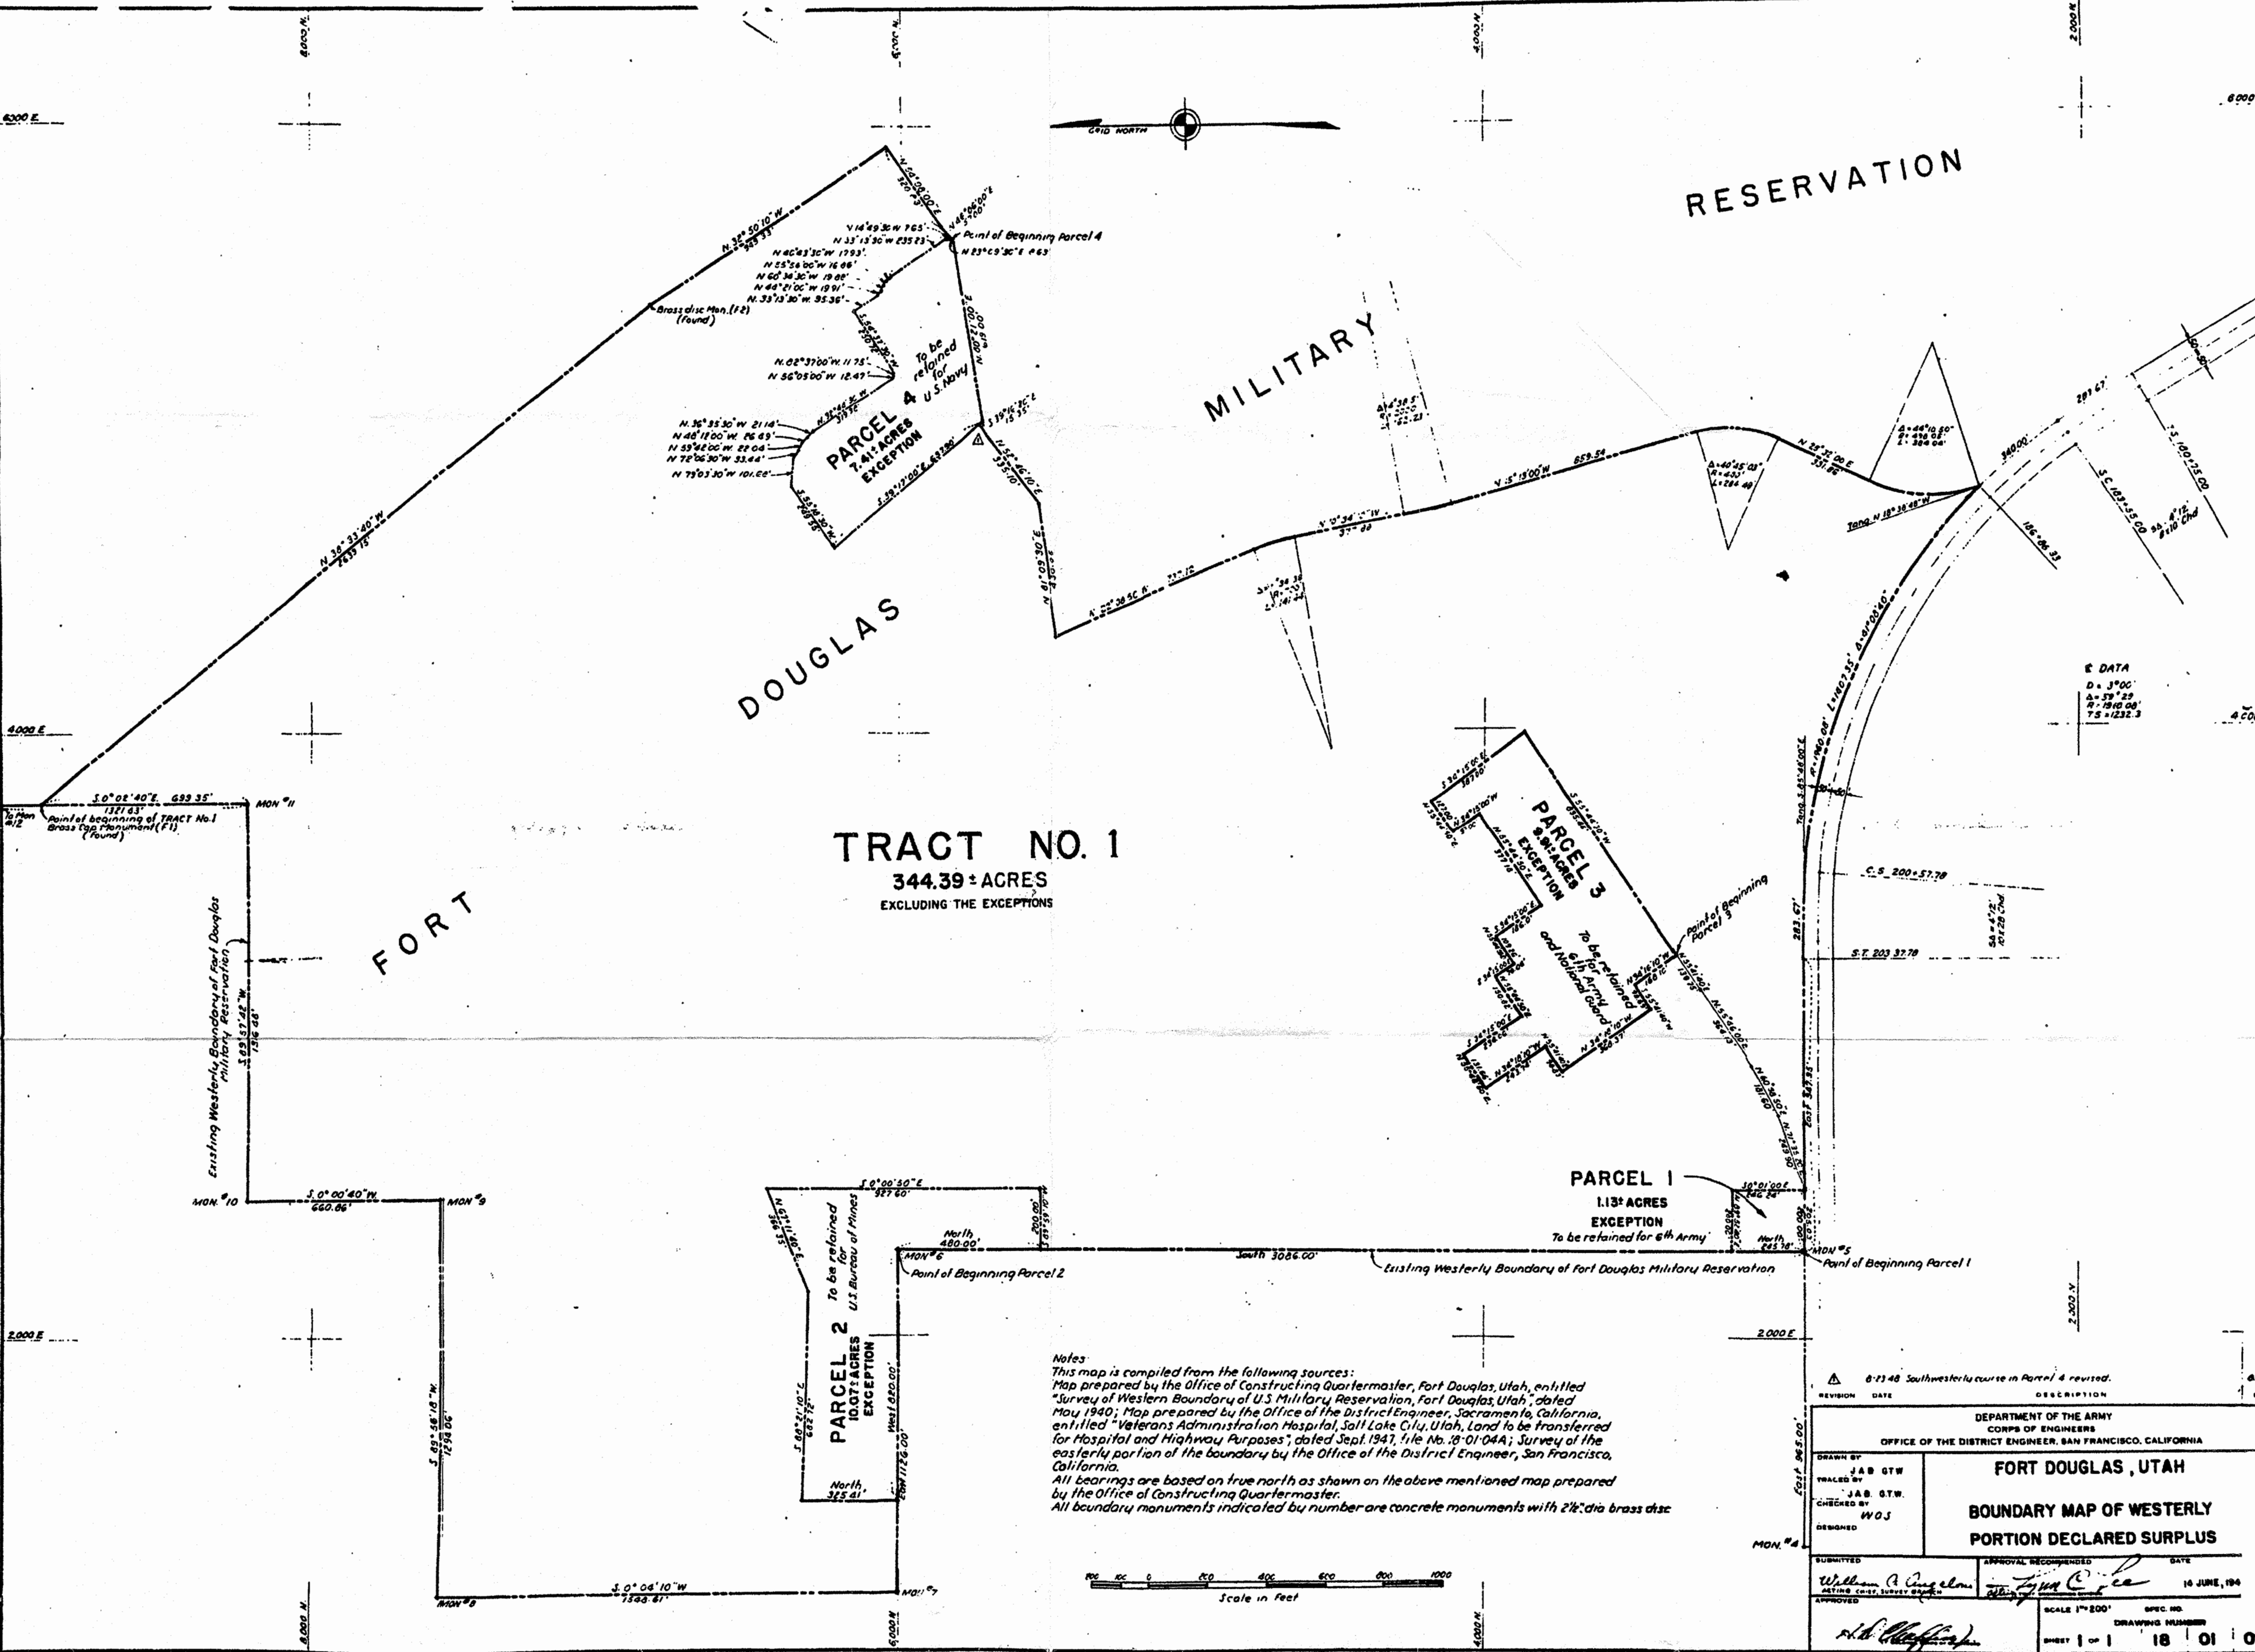



E DATA
D = 3°00'
Δ = 59°29'
R = 1810.00
T S = 1232.3

Notes
This map is compiled from the following sources:
Map prepared by the Office of Constructing Quartermaster, Fort Douglas, Utah, entitled "Survey of Western Boundary of U.S. Military Reservation, Fort Douglas, Utah," dated May 1940; Map prepared by the Office of the District Engineer, Sacramento, California, entitled "Veterans Administration Hospital, Salt Lake City, Utah, Land to be transferred for Hospital and Highway Purposes," dated Sept. 1941, file No. 18-01-04A; Survey of the easterly portion of the boundary by the Office of the District Engineer, San Francisco, California.
All bearings are based on true north as shown on the above mentioned map prepared by the Office of Constructing Quartermaster.
All boundary monuments indicated by number are concrete monuments with 2 1/2" dia brass disc


0-23 48 Southwesterly course in Parcel 4 revised.		671
REVISION	DATE	DESCRIPTION
DEPARTMENT OF THE ARMY CORPS OF ENGINEERS OFFICE OF THE DISTRICT ENGINEER, SAN FRANCISCO, CALIFORNIA		
FORT DOUGLAS, UTAH		
BOUNDARY MAP OF WESTERLY PORTION DECLARED SURPLUS		
DRAWN BY JAB GTW	TRACED BY JAB GTW	CHECKED BY WOS
DESIGNED		DATE 16 JUNE, 194
SUBMITTED William A. Angelen		APPROVAL RECOMMENDED [Signature]
APPROVED [Signature]		SCALE 1"=200' SHEET 1 OF 1
DRAWING NUMBER 18 01 09		

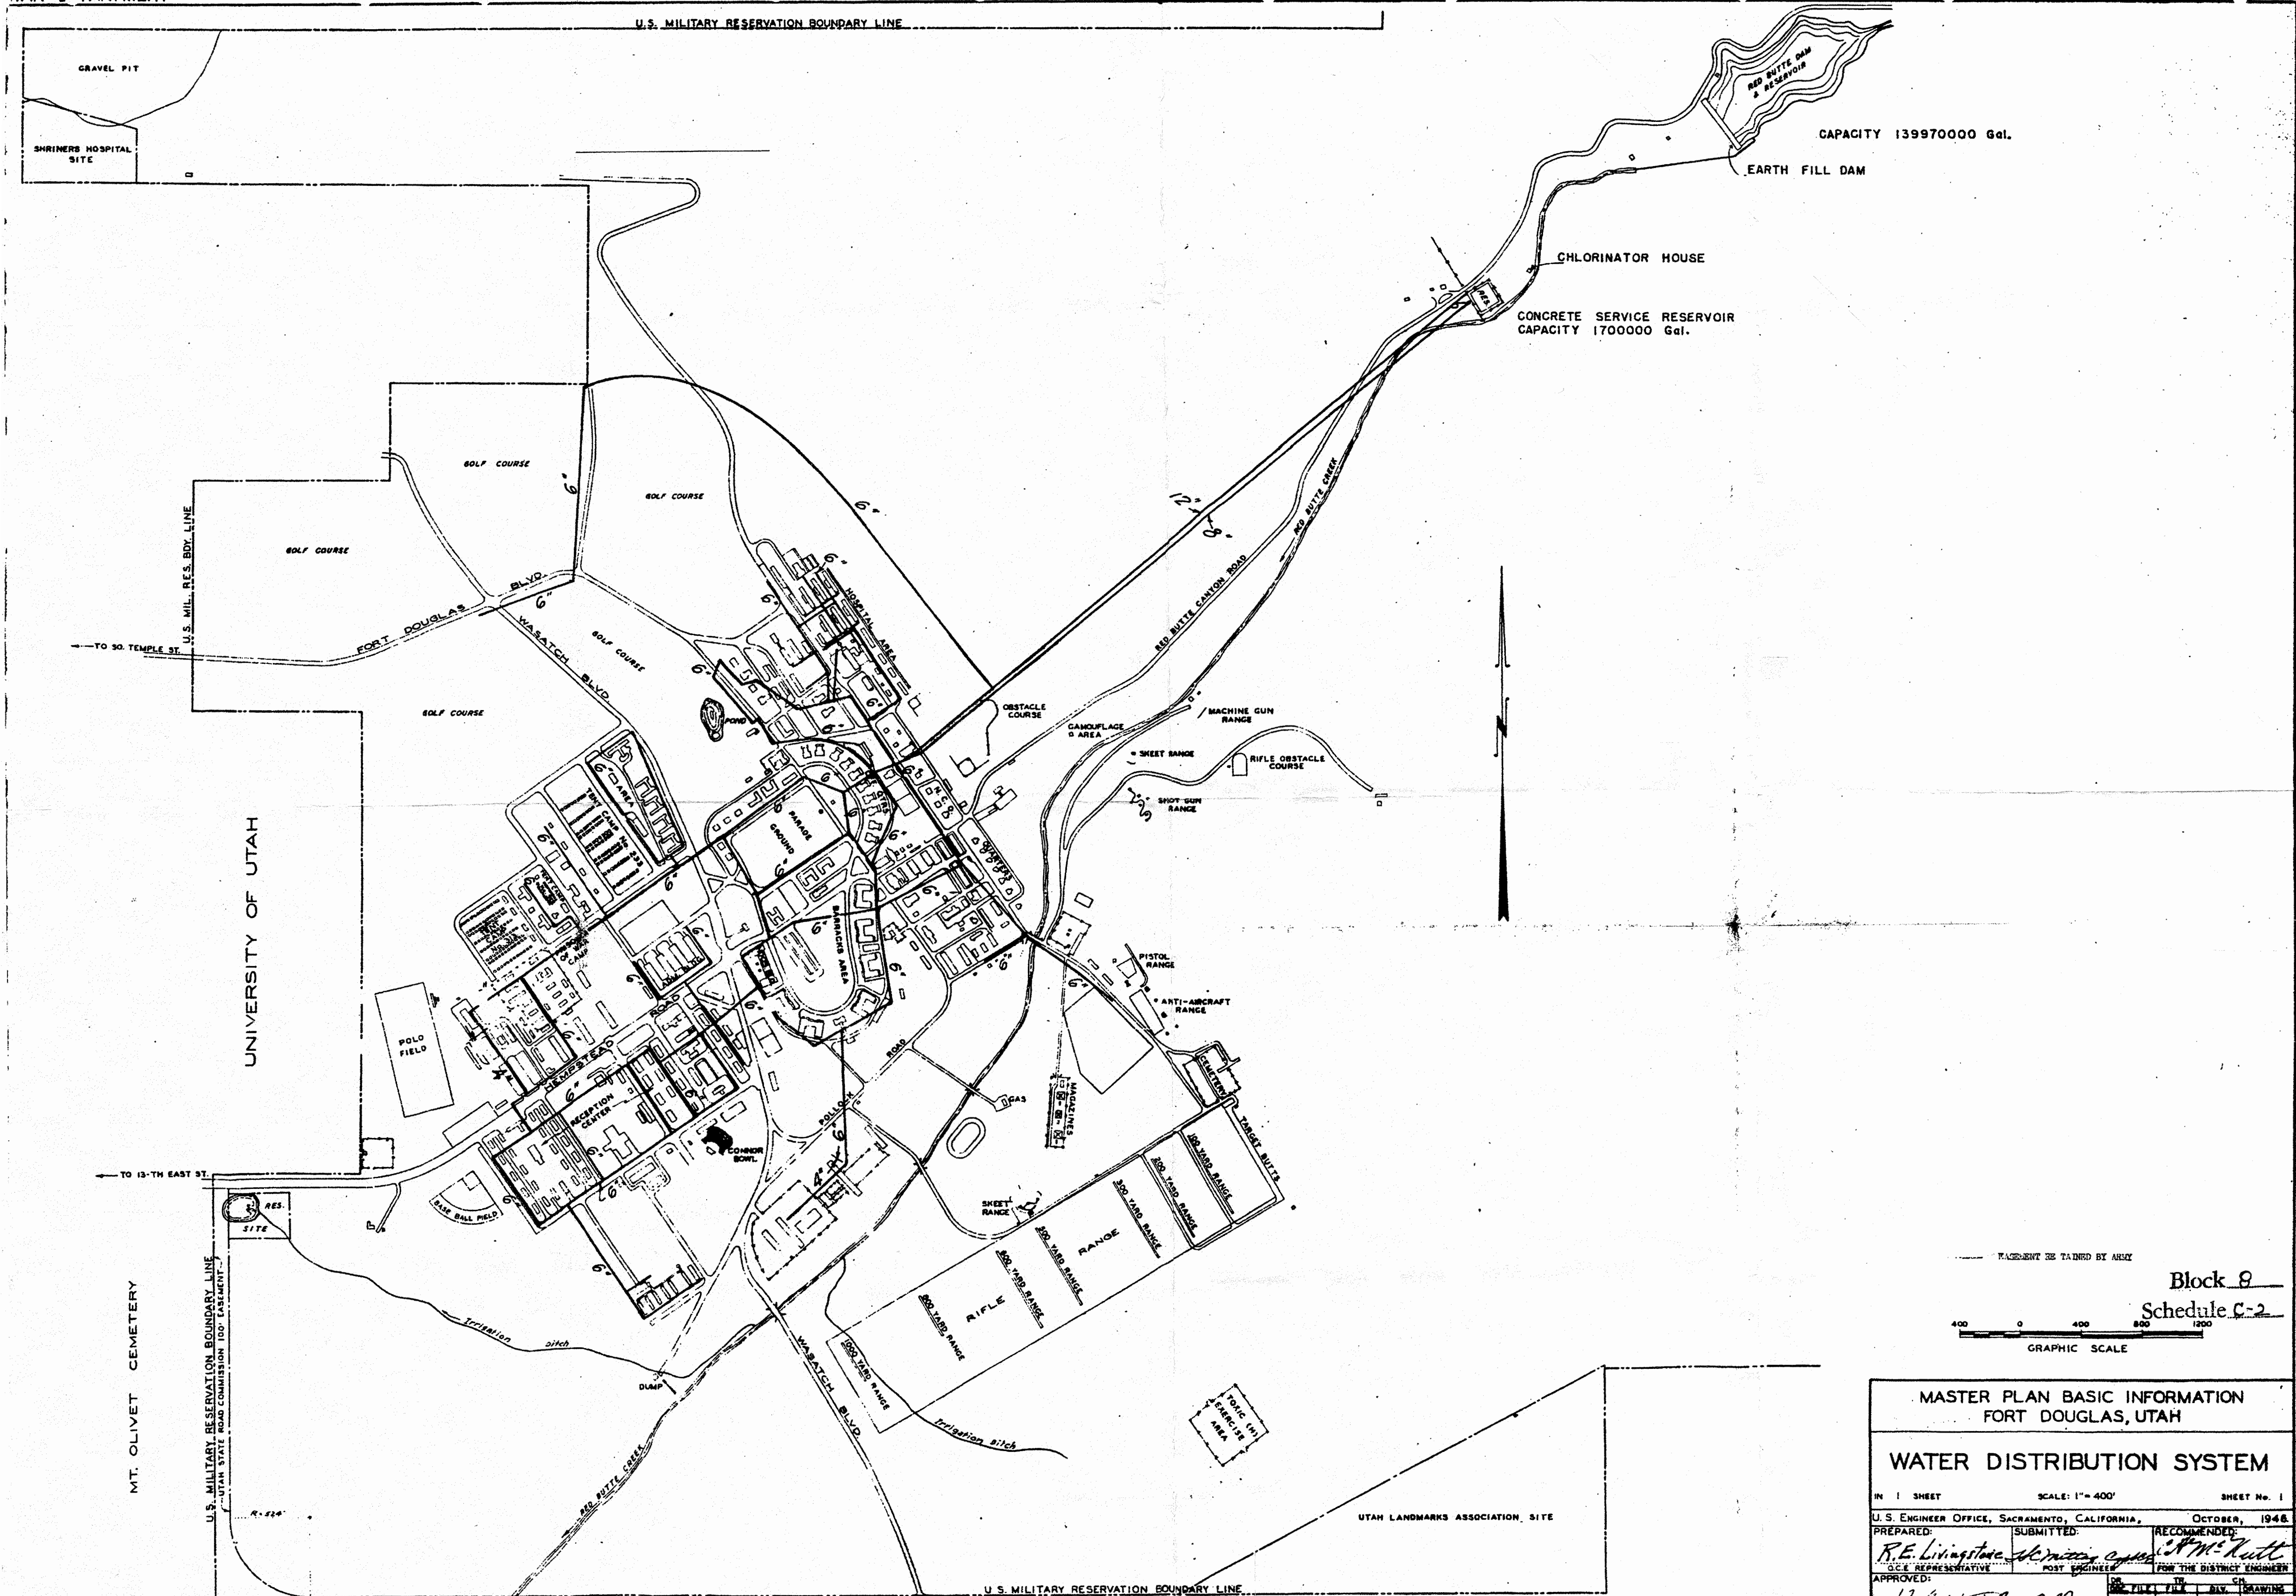

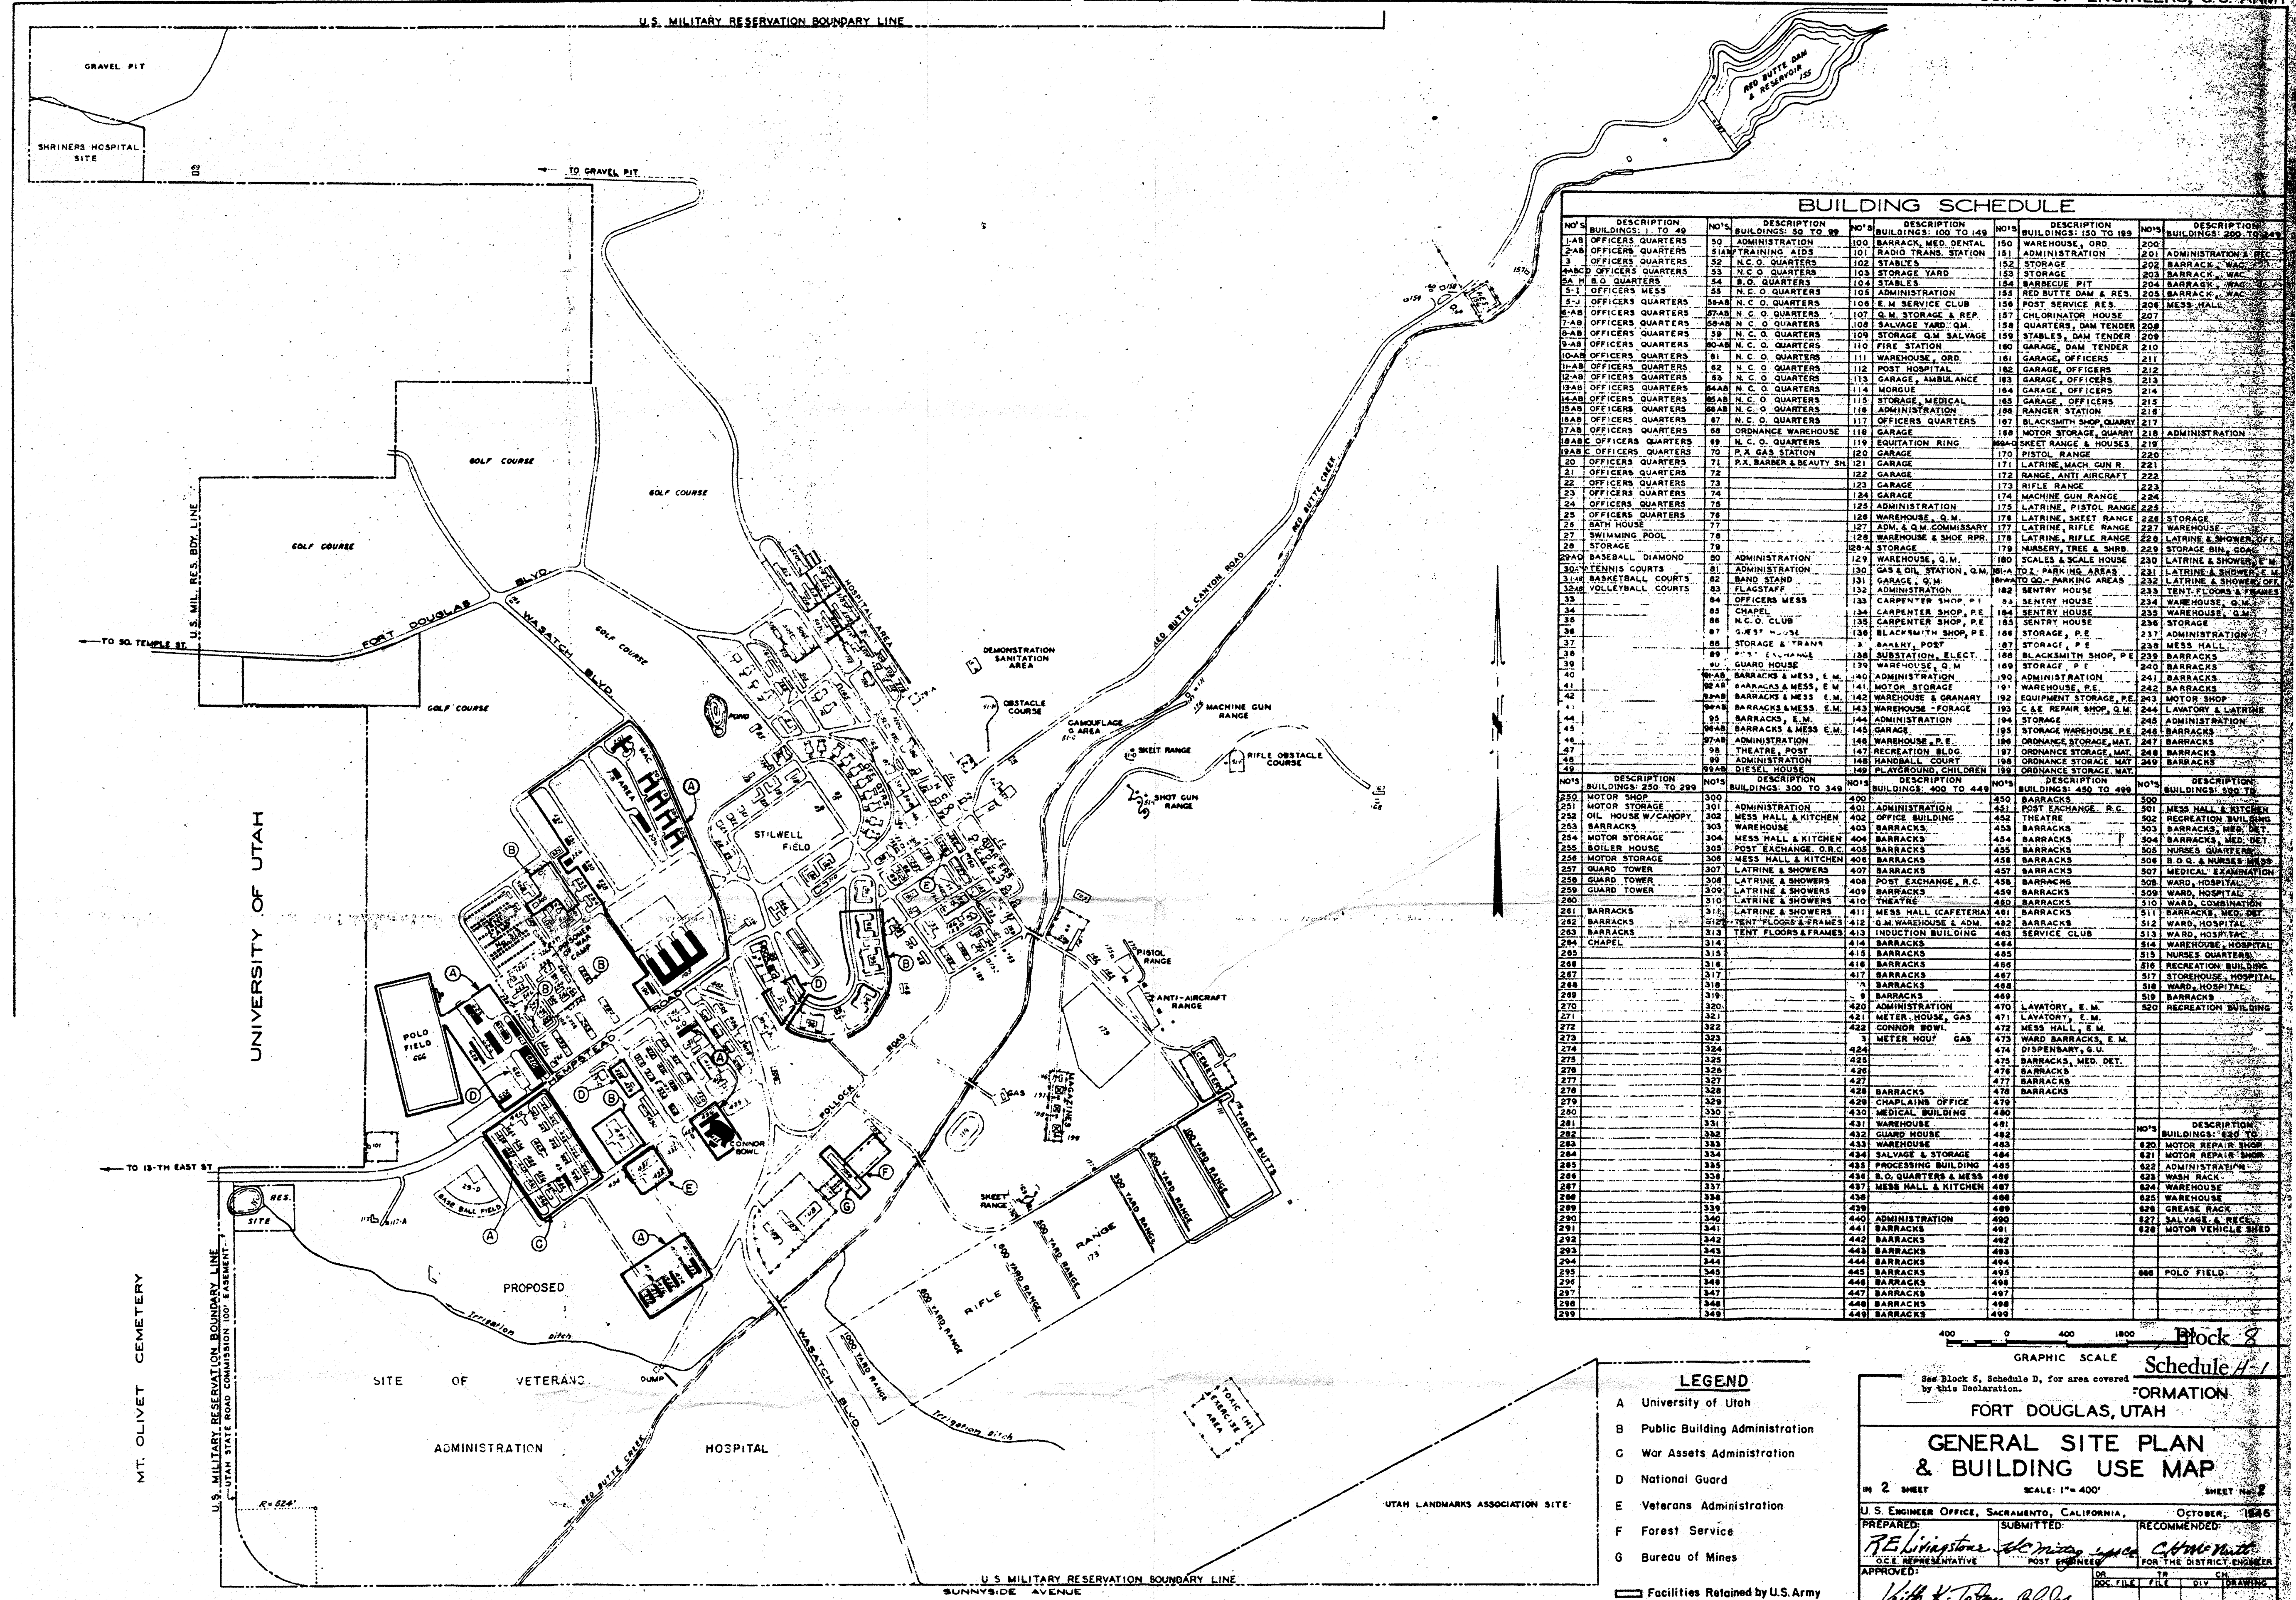

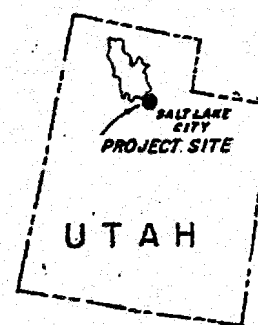


STATE INDEX

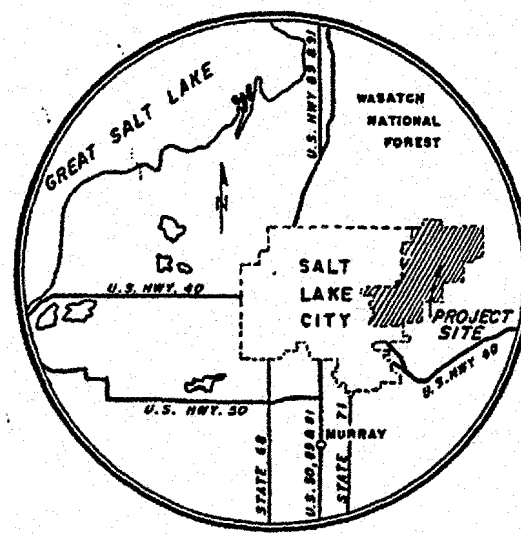

VICINITY MAP
SCALE IN MILES

ACQUISITION AS OF 1 JULY 1940					
TRACT NO.	OWNER	ACREAGE		REMARKS	
		FEE'	TRANS.		
		3,243.31	4,554.81	SEE AREA WITHIN FEATHERED PERIMETER	
TRACT REGISTER AFTER 1 JULY 1940					
TRACT NO.	OWNER	ACREAGE			REMARKS
		FEE	TRANS.	EASMT LIC.	
A	Department of Health, Education and Welfare	0.58			Letter of Transfer dated 3 Jan. 1955. Reacquisition of former Public Domain
B	Veterona Administration		1.40		Memo of Agreement No. V10018R-153 for 18' R/W for Sewer Line dated 2 Oct. 1951, and 5/8" No.1 dated Mar 1952. Reacquisition of former Public Domain
A 100-E	University of Utah			0.64	Perpetual Tel. Cable R/W Easement from 9 Feb. 1953 *
A 101-E	" " "			0.80	Perpetual R/W Easement for 6" Water Line from 9 Feb. 1953 *
102 E	Salt Lake City		Area Under		Perpetual Easement for Drain Ditch from 25 Oct 1949 *
103L-1	University of Utah		Area Under		Lic. No. SFRE-172 for Telephone Line dated 1 May 1951
103L-2	" " "		"	"	"
103L-3	" " "		"	"	"
103L-4	" " "		"	"	"
104L-1	Salt Lake City		"	"	SFRE-159
104L-2	" " "		"	"	"
104L-3	" " "		"	"	"
104L-4	" " "		"	"	"
104L-5	" " "		"	"	"
104L-6	" " "		"	"	"
104L-7	" " "		"	"	"
104L-8	" " "		"	"	"
C		7.41			

*Reacquisition of former Public Domain

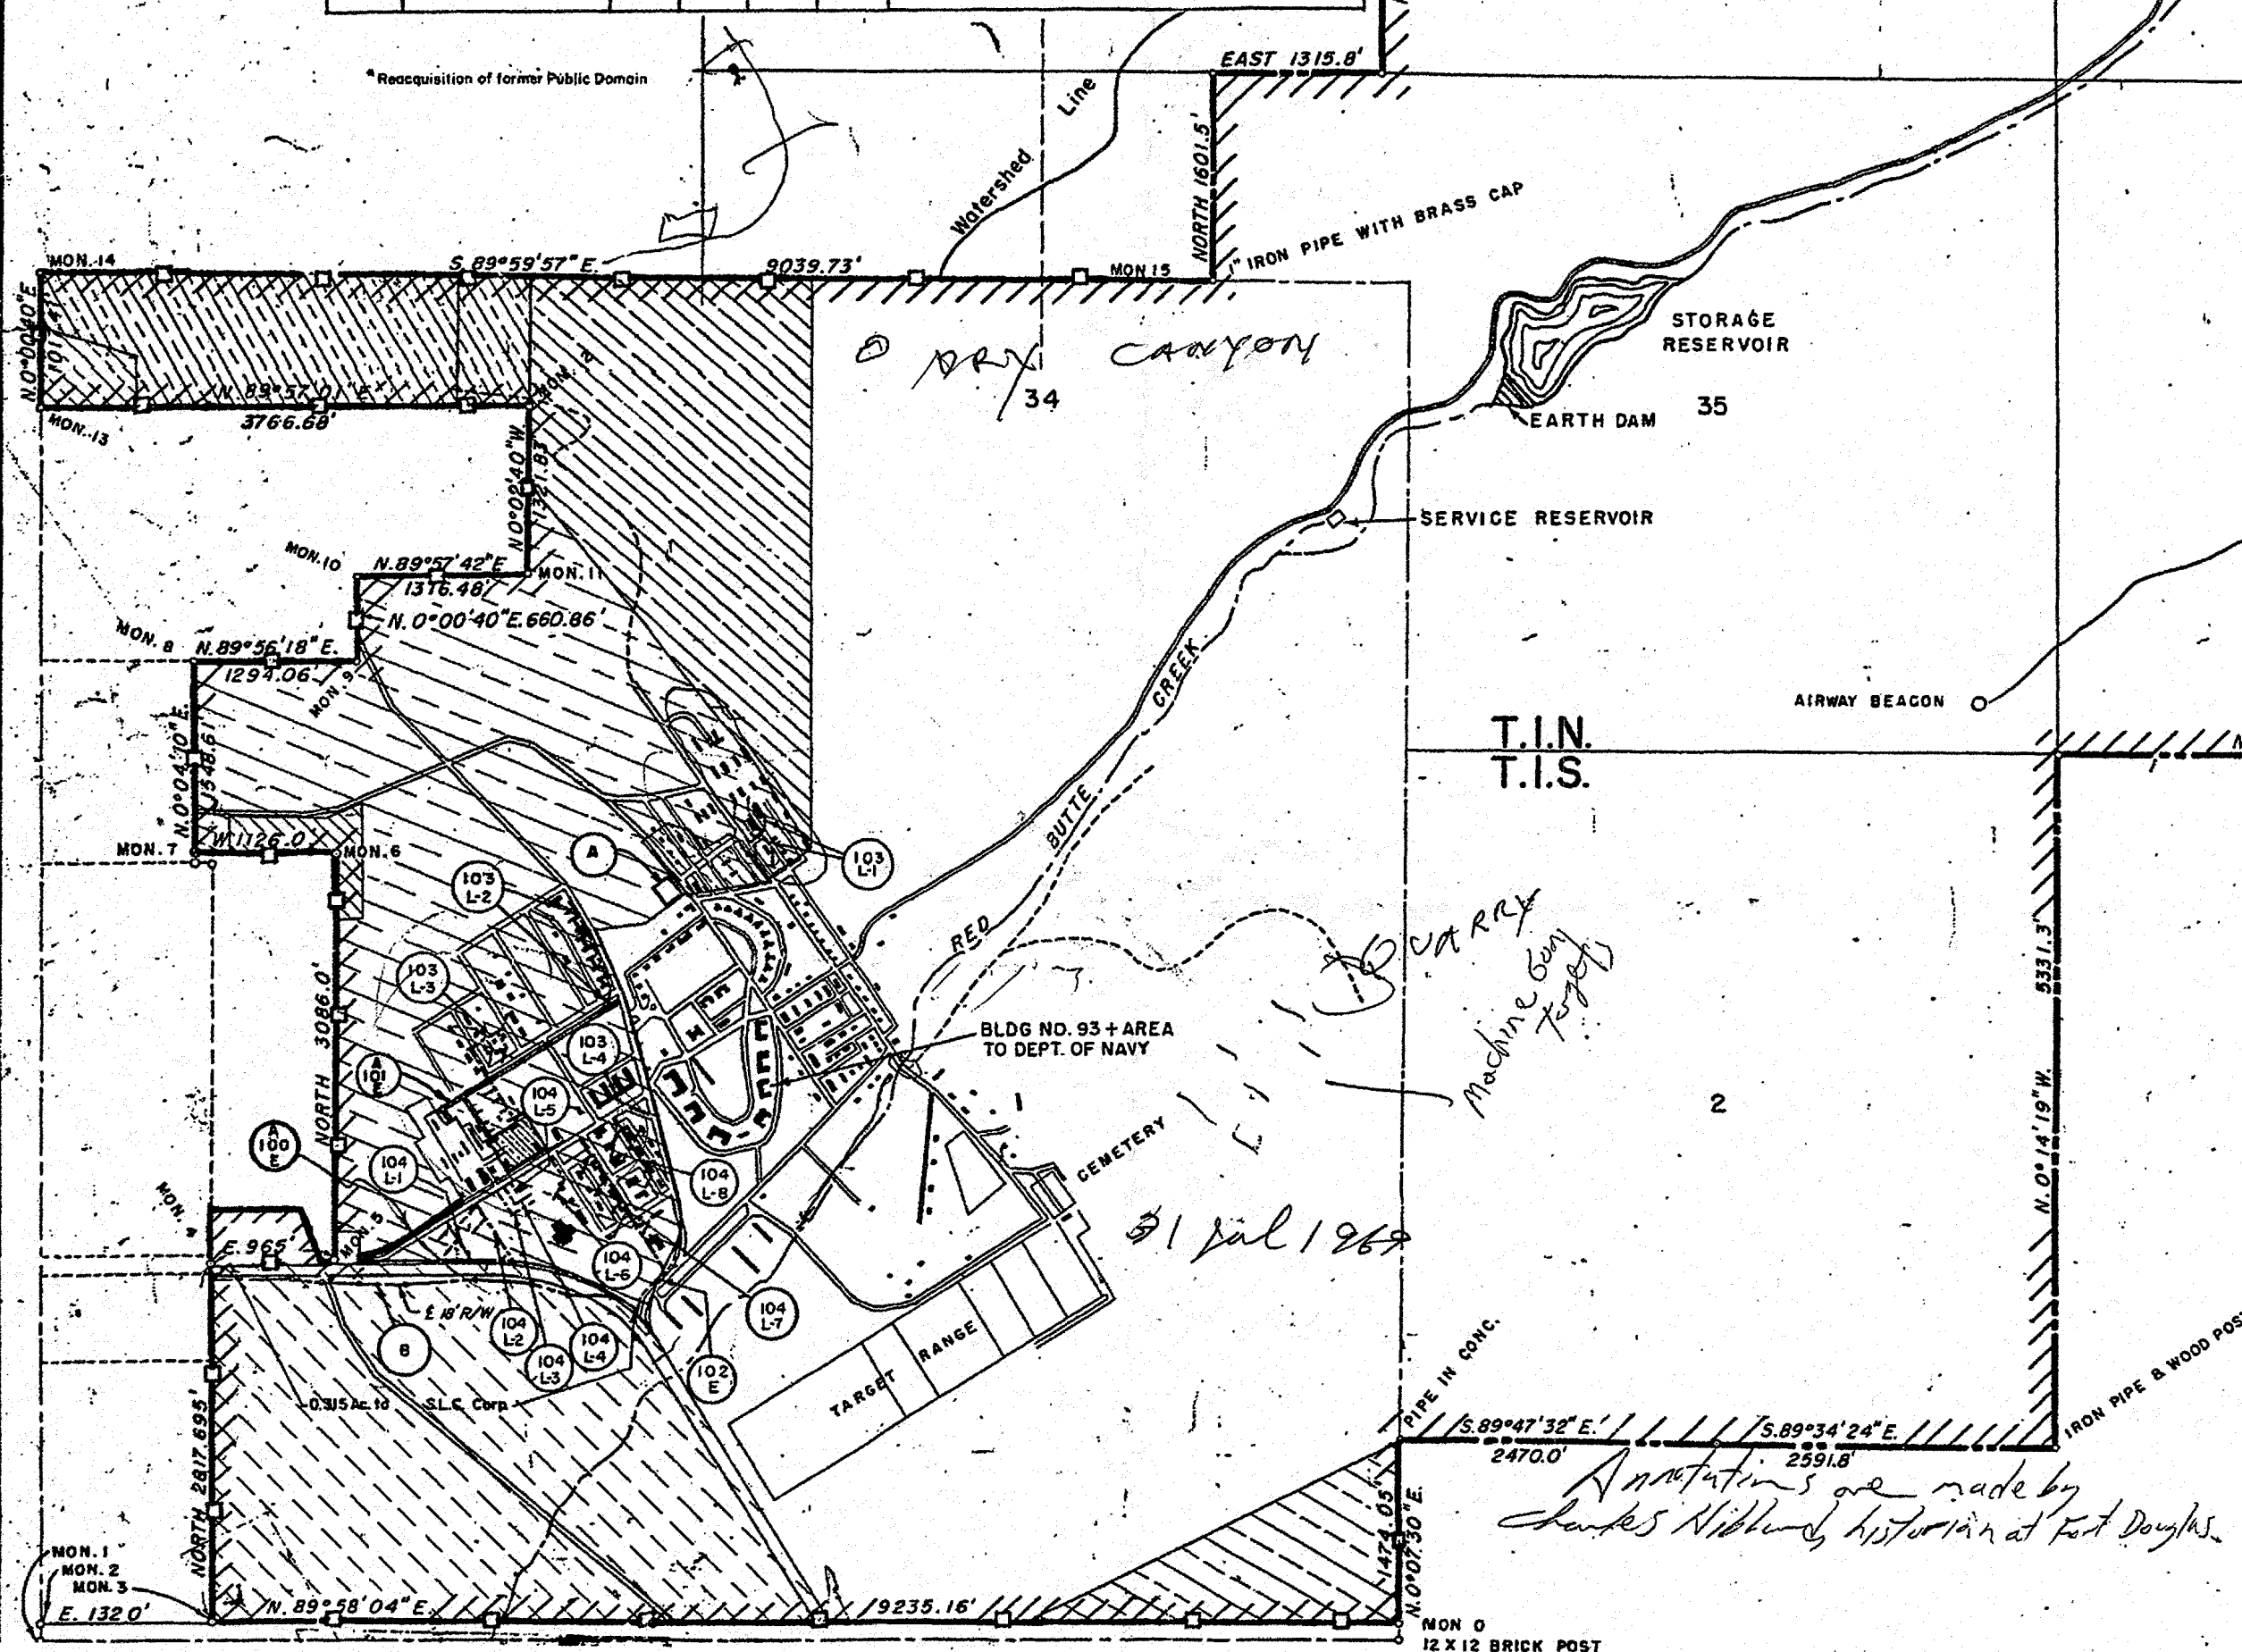

RESERVATION MAP OF FORT DOUGLAS, UTAH


Scale in feet
0 1000 2000 3000 4000 5000 6000 7000 8000

T.1.N. R.1.E.

T.1.N. R.2.E. SALT LAKE MERIDIAN

N

TRUE MERIDIAN

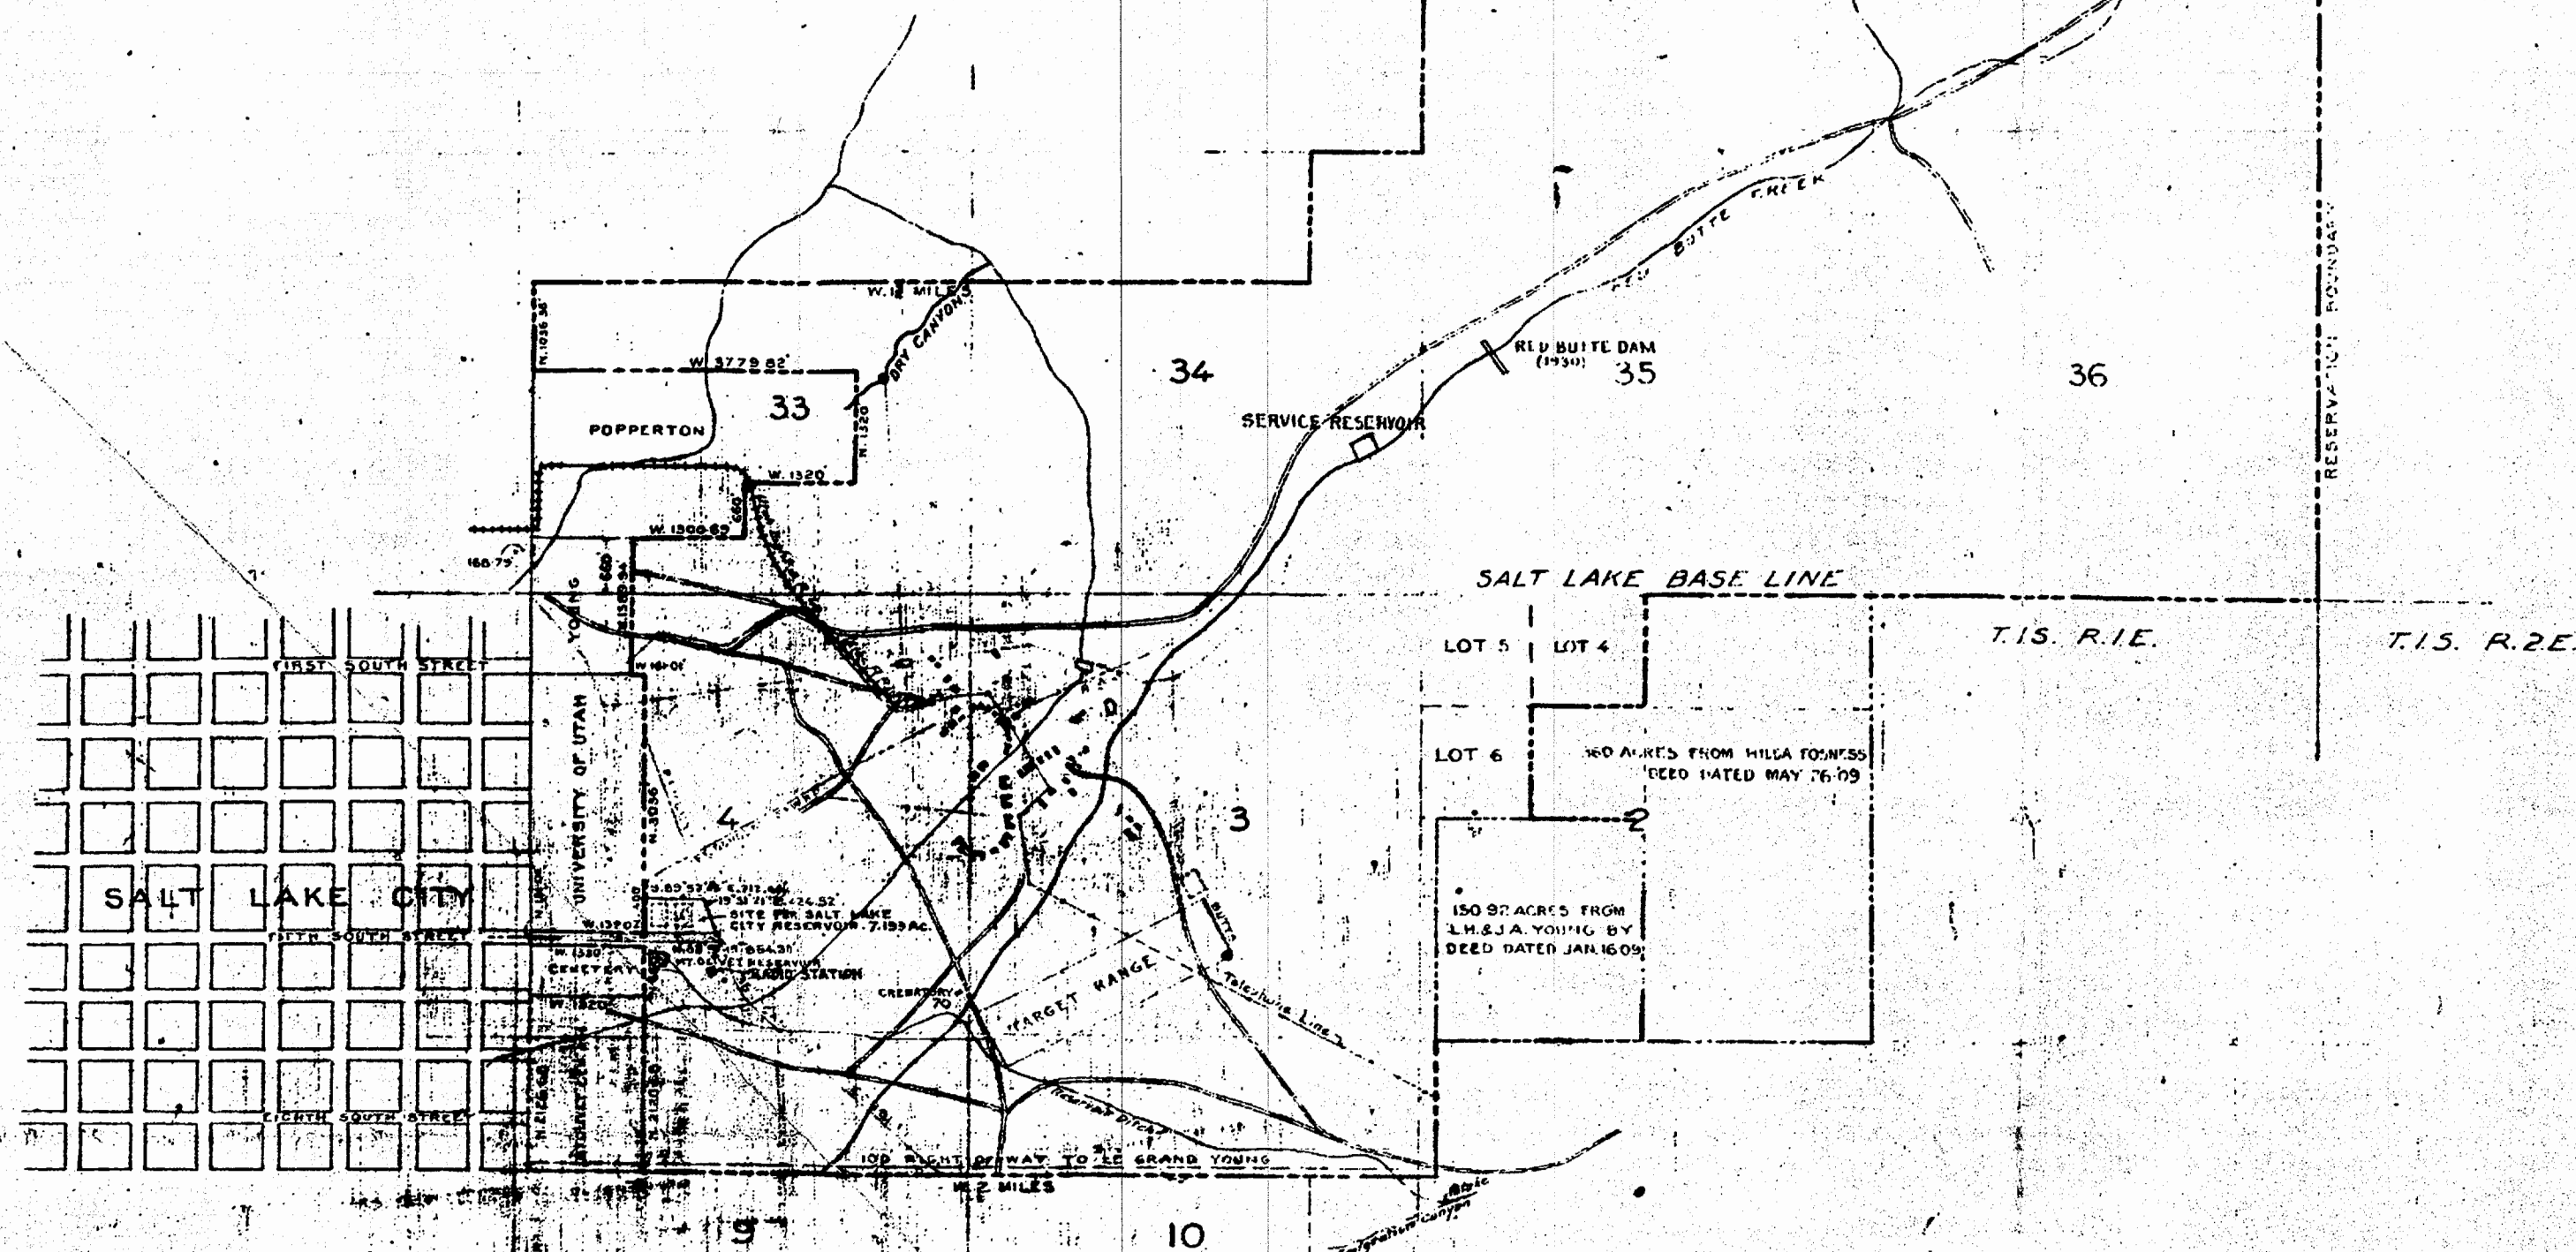

LEGEND


Adjoining Salt Lake City, Salt Lake County, Utah
Latitude 40° 46', Longitude 111° 56'
Original reservation (2 miles square, 2560 acres) declared by Executive Order of Sep. 9, 1867 (G.O. 66, Dept. Planners 19)
Reduced to about 2230 acres, exclusive of right of way 100 feet wide (about 24 acres) along south side, under following Acts of Congress:-
1. Act of May 16, 1874, granting 20 acres to Salt Lake City for cemetery purposes G.O. 47 of 1874.
2. Act of January 21, 1885, restoring 151.81 acres, claimed by Charles Popper, to the public domain (G.O. 35 of 1885).
3. Act of July 23, 1894, granting 60 acres for a site and campus for the University of Utah.
4. Act of May 16, 1906, making additional grant of 32 acres to the University of Utah, reserving the perpetual right for existing sewer, or "new sewer system" across the premises.
5. Act of June 29, 1906, and conveyance thereunder, Oct. 8, 1906, to Le Grand Young of 42.3 acres, and right of way, 100 feet wide (24 acres) along south side.
Enlarged by following additions for protection of water supply, aggregating about 7304 acres:-
1. A tract of 3825 acres, acquired under Act of Mar. 3, 1887 (G.O. 27 of 1887) and conveyances in 1888 and 1904.
2. A tract of 2520 acres reserved by Executive Order of Mar. 13, 1890 (G.O. 39 of 1890).
3. A tract of 209 acres reserved by Executive Order of June 8, 1896 (G.O. 26 of 1896).
4. A tract of about 750 acres, acquired from Le Grand Young, under Act of June 29, 1906, by deed of July 14, 1906, also releasing easements held under Act of March 3, 1897.
Easements granted as follows:-
1. Right of way, 100 feet wide, to Salt Lake & Fort Douglas Railway Company, May 31, 1888, under Act of March 3, 1887; and station site, authorized Oct. 12, 1888, under same Act (G.O. 27 of 1887).
2. Right of way, 100 feet, for road along south side, granted Oct. 8, 1906, under Act of June 29, 1906.
3. Boulevard, authorized by Act of February 25, 1907.
Metes and Bounds of main reservation, as reduced, described in G.O. 120, of 1907.
Jurisdiction ended by State Act of February 20, 1903, and Governor's deed of February 24, 1904.
By Act of Congress approved Jan. 23, 1909, 50 acres in southwest corner of reservation was granted to the Salt Lake Cemetery Association in exchange for 100.32 acres in Sec. 2, T.1.S. R.1.E. purchased by Gen. H. A. L. and J. A. Young for the United States by deed dated Jan. 16, 1909.
380 acres acquired from Mrs. Hilda Forsness by deed dated May 26, 1909, (See Sec. 1).
Inhabitable lands, dated Jan. 12, 1914, by the Mountain States Telephone & Telegraph Co. to the State of Utah, under the Utah Independent Tel. Co. of Mar. 4, 1905 and high, Mountain Bell Tel. Co. of Nov. 7, 1904, as follows:-
The right to continue the use of the reservation and ditch on the reservation by the Salt Lake Cemetery Association of Salt Lake City, Utah, under permit of Act of Congress of Feb. 11, 1909, has been approved by Sec. of Agr. Nov. 17, 1913 and by Sec. of Interior, Jan. 1, 1914.
Total area of reservation about 9075 acres exclusive of right of way 100 ft. wide at 24 acres along south side.

SALT LAKE COUNTY Geographic Information System COPYRIGHT ©1996
PREPARED BY SALT LAKE COUNTY RECORDER
This map is not intended to represent actual physical property lines. In order to establish exact physical boundaries a survey of the property may be necessary.

PREPARED AND MAPED 1981 BY:
THE SINDWELL COMPANY
2820 NORTH AVENUE
WEST CHICAGO, ILL. 60658
PHONE 312/751-0806

SCALE: 1" = 400'

9 - R

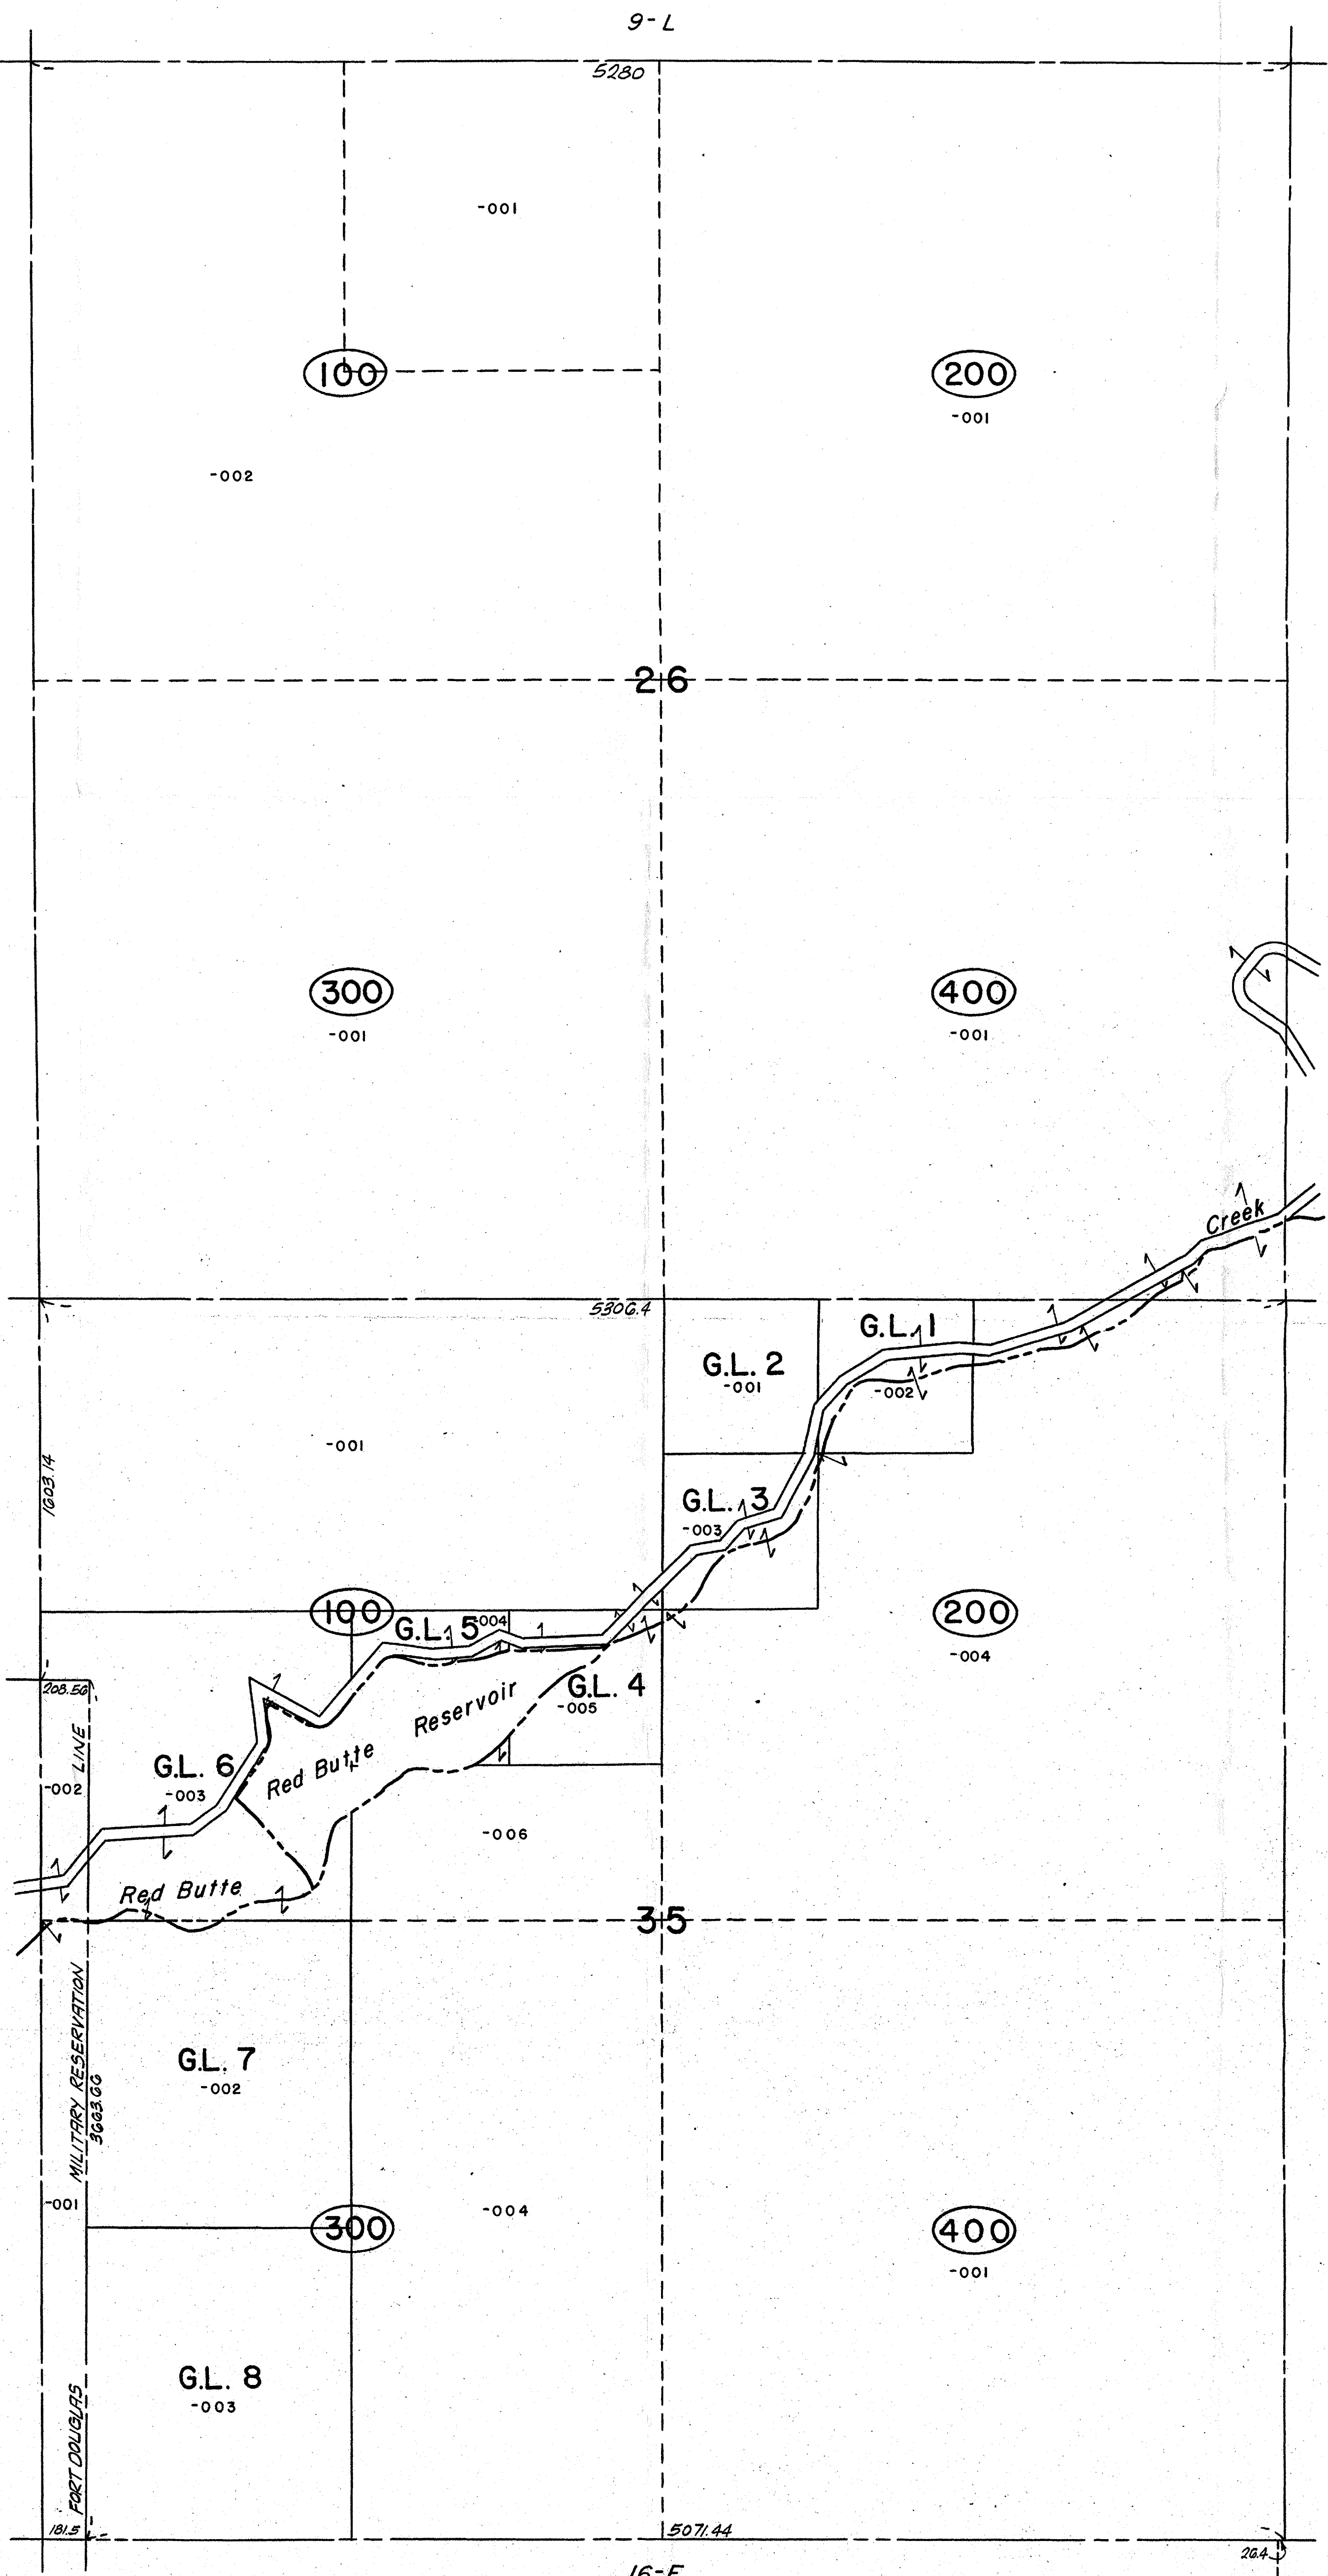


SALT LAKE CO.
SECS. 26 & 35 T.1N. R.1E.

Ft. Douglas

CR0206

SALT LAKE CO., UT

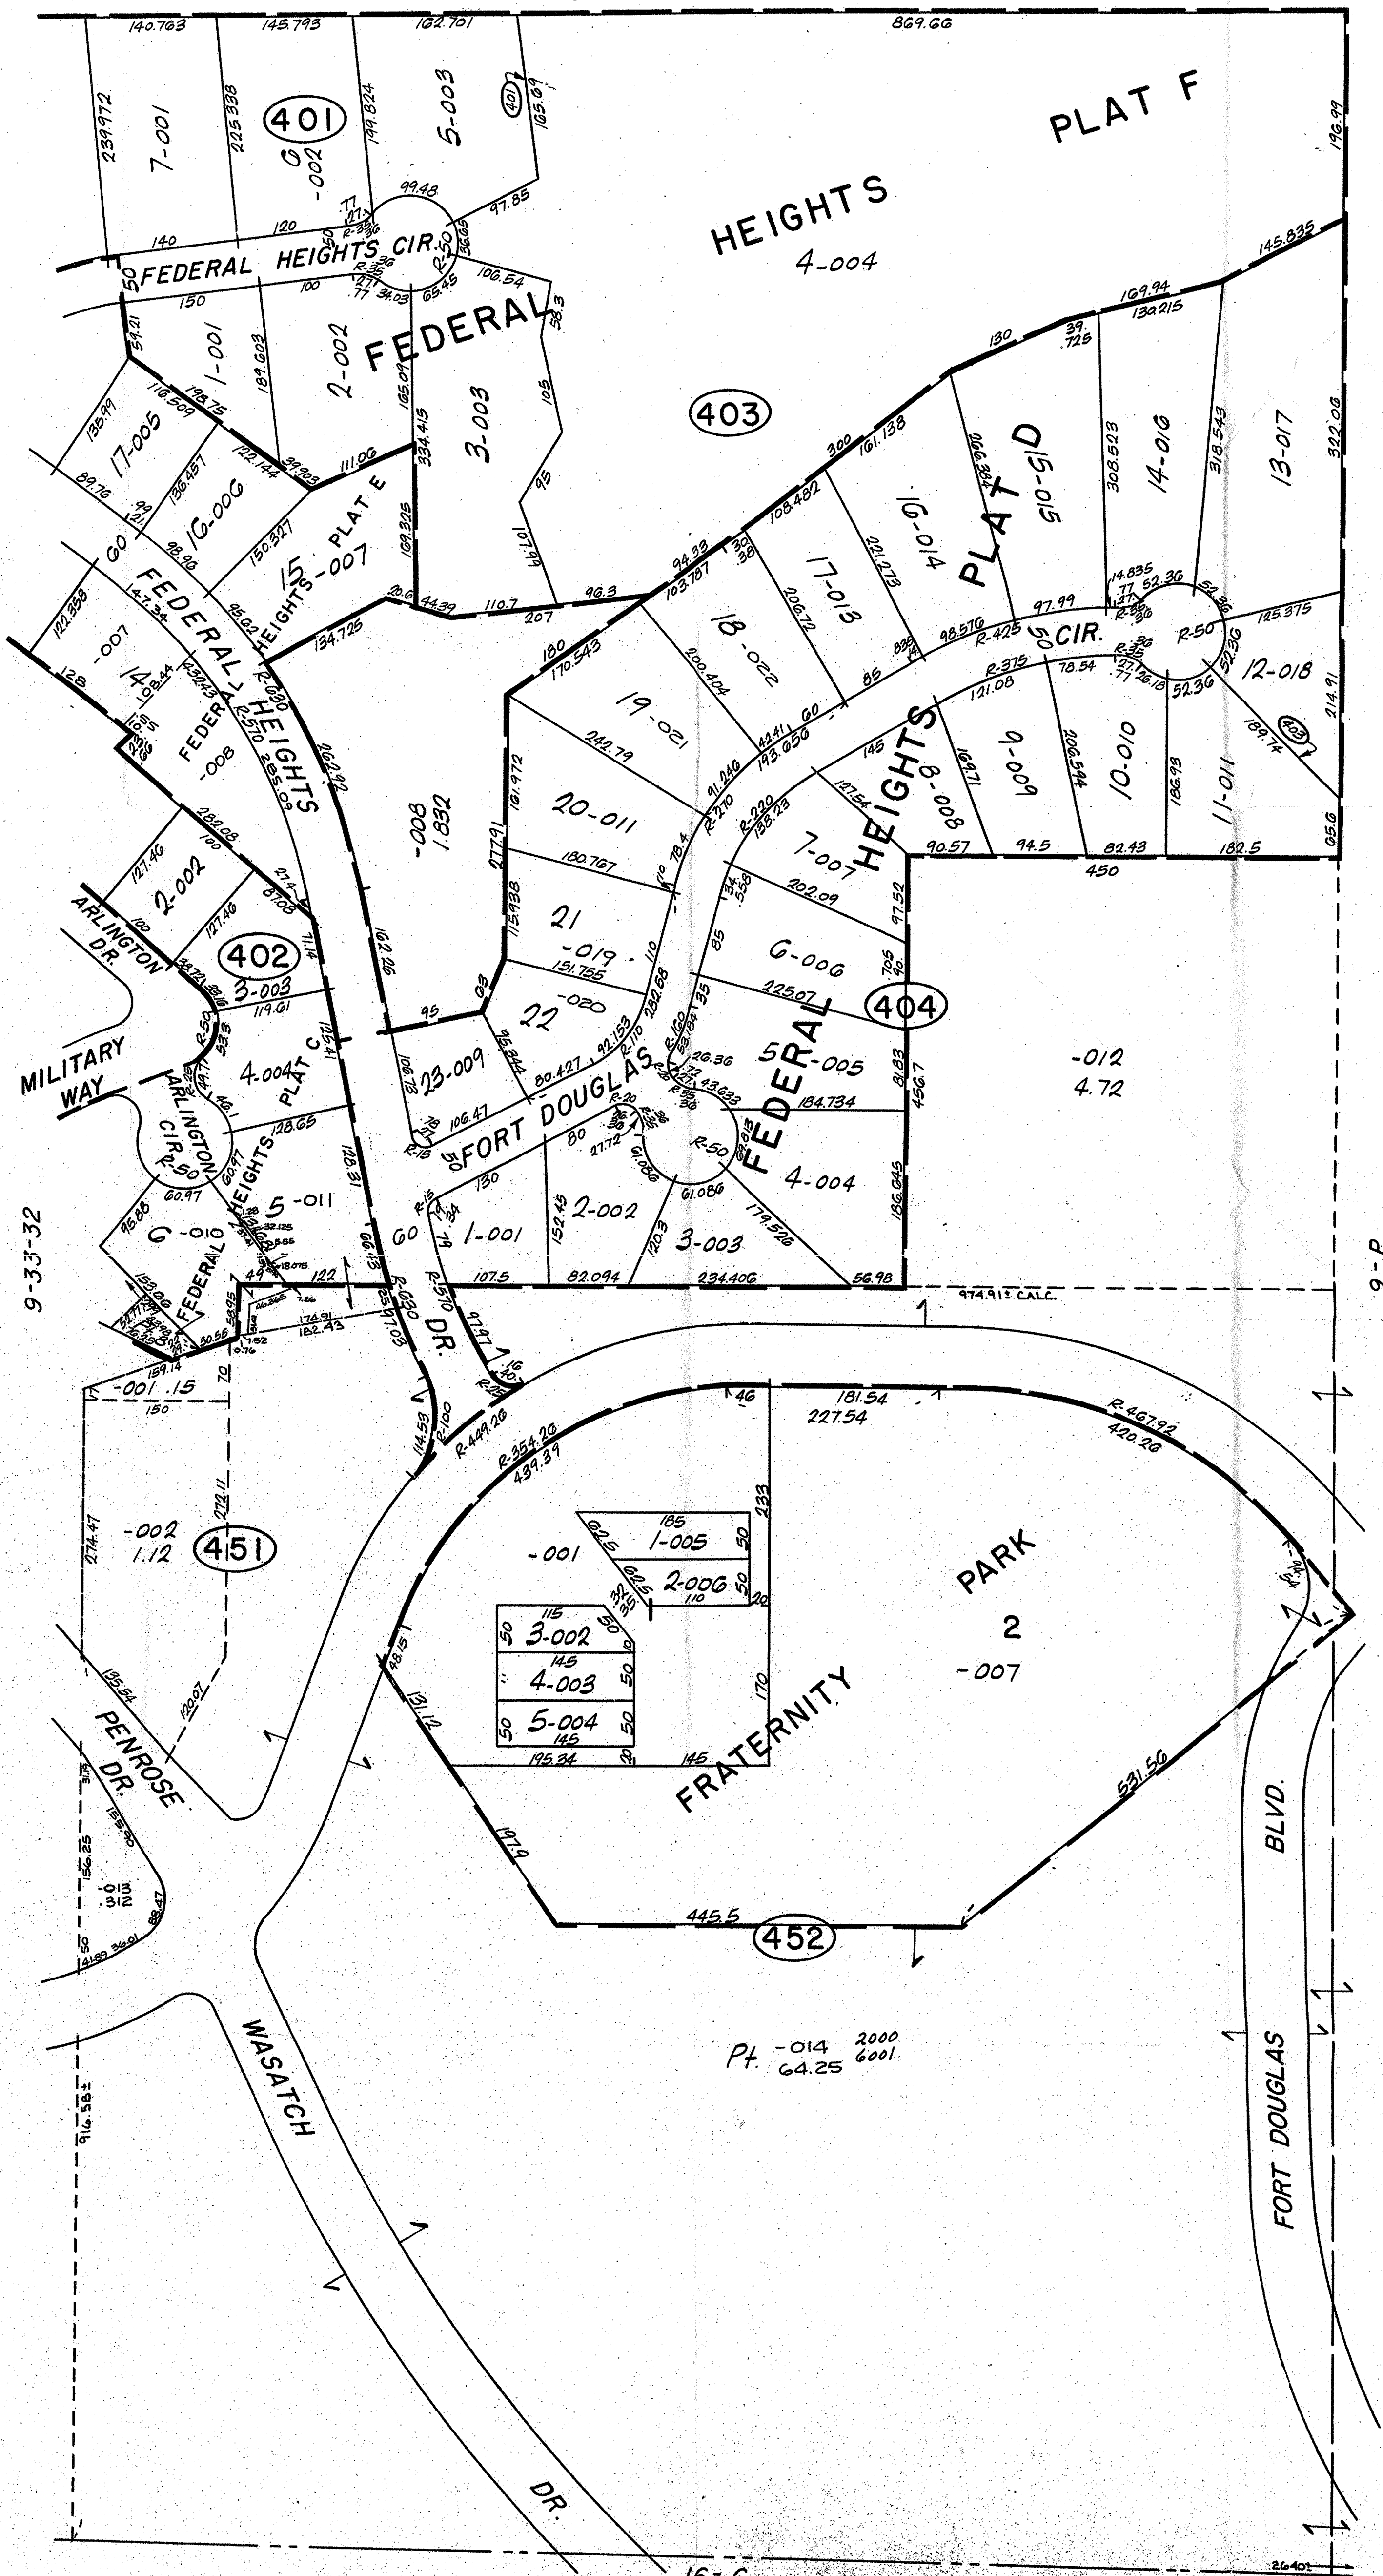

SALT LAKE COUNTY Geographical Information System COPYRIGHT ©1996
PREPARED BY SALT LAKE COUNTY RECORDER
This map is not intended to represent actual physical property lines, in order to tabulate exact physical boundaries a survey of the property may be necessary.

470 G



470 G