

STREET

BLOCK

626

FOURTEENTH

STREET

BLOCK

627

STREET

ACQUISITION TRACT REGISTER			
TRACT NO	LAND OWNER	ACREAGE LEASE	REMARKS
A	M. M. ENOS	0.210	W-04-193eng 2008
B	J. F. PATTERSON & ALICE E. PATTERSON	0.229	W-04-193eng 2009
C	AGNES G. DEVLIN	0.172	W-04-193eng 2006
D	GRIFFITH HENSHAW as trustee under Trust Deed	0.890	W-04-193eng 653
E	LILLIAN ISAAC MORRIS, et al.	0.114	W-04-193eng 2346
F	MILDRED CLARE MATTHEWS & EDITH DARROW	0.114	W-04-193eng 1419 & W-2972 eng 1213
G	CENTRAL BANK, trustee under last will and testament of ALMA A. CROWLEY, deceased	0.125	W-3460 eng 3852
H	CENTRAL BANK OF OAKLAND, trustee for HARRY G. MILLER, et al. & TIDE WATER ASSOCIATED OIL COMPANY	0.351	W-04-193eng 1275
I	TIDE WATER ASSOCIATED OIL COMPANY	0.114	W-04-193eng 671
J	C. ALLEN MILLER	0.073	W-04-193eng 539
K	THE MADISON CO.	0.490	W-2972 eng 1312
L	HOTEL OAKLAND CORPORATION	1.377	Declaration of Taking



STATE INDEX

(TYPE) **FINAL**

— PROJECT OWNERSHIP MAP —

STATE CALIFORNIA

COUNTY ALAMEDA

DIVISION SOUTH PACIFIC

DISTRICT SACRAMENTO

SIXTH ARMY AREA

— LOCATION OF PROJECT —

0 MILES — OF OAKLAND

— MILES — OF —

— TRANSPORTATION FACILITIES —

RAILROADS S.P. & A.T. & S.F.

STATE ROADS —

FEDERAL ROADS U.S. 50

AIRLINES —

— ACQUISITION —

TOTAL ACRES ACQUIRED 4.259

ACRES FEE —

ACRES TRANSF'R TO WAR DEPT. —

ACRES LEASED TO WAR DEPT. 4.259

ACRES LESSER INTERESTS —

— DISPOSAL —

TOTAL ACRES DISPOSED OF 4.259

ACRES SOLD BY WAR DEPT. —

ACRES TRANSF'D BY WAR DEPT. —

ACRES RETRANSF'D TO GOVT. AGCY. —

ACRES LEASES TERMINATED —

ACRES TO VETERANS ADMINISTRATION 4.259

— LEGEND —

NOTE: USE SYMBOLS FROM FM-21-30 (WAR DEPT. BASIC FIELD MANUAL) PAGES 21 TO 27 INCL.

EXCEPT

RESERVATION LINE —

RESERVATION LINE (Actual Survey) —


DAM SITE (Taking Line) D

RESERVOIR SITE (Taking Line) R

CONTOUR LINES 470

AVIGATION EASEMENTS —


TRACT NUMBER 99

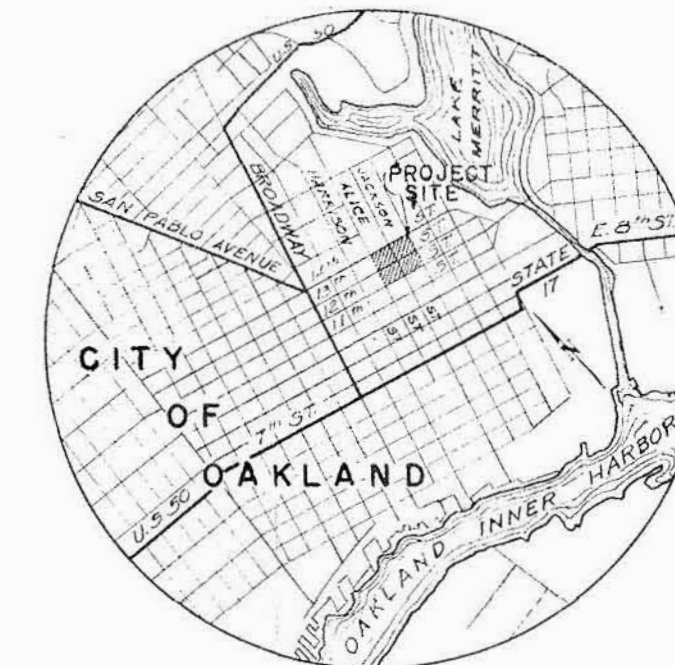


VICINITY MAP

SCALE IN MILES

STREET

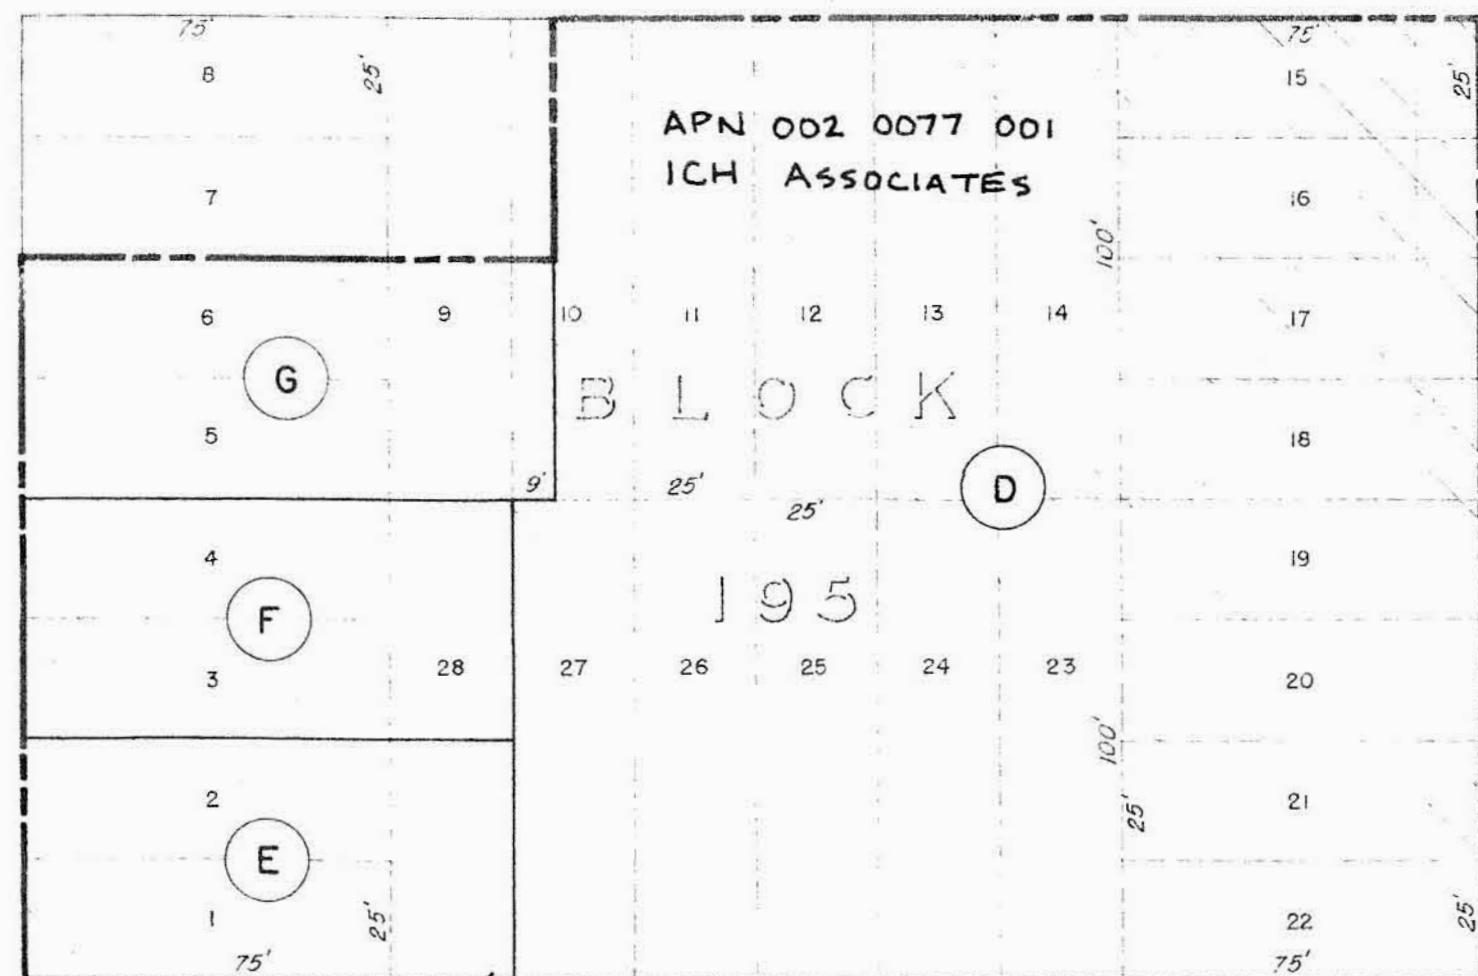


STREET

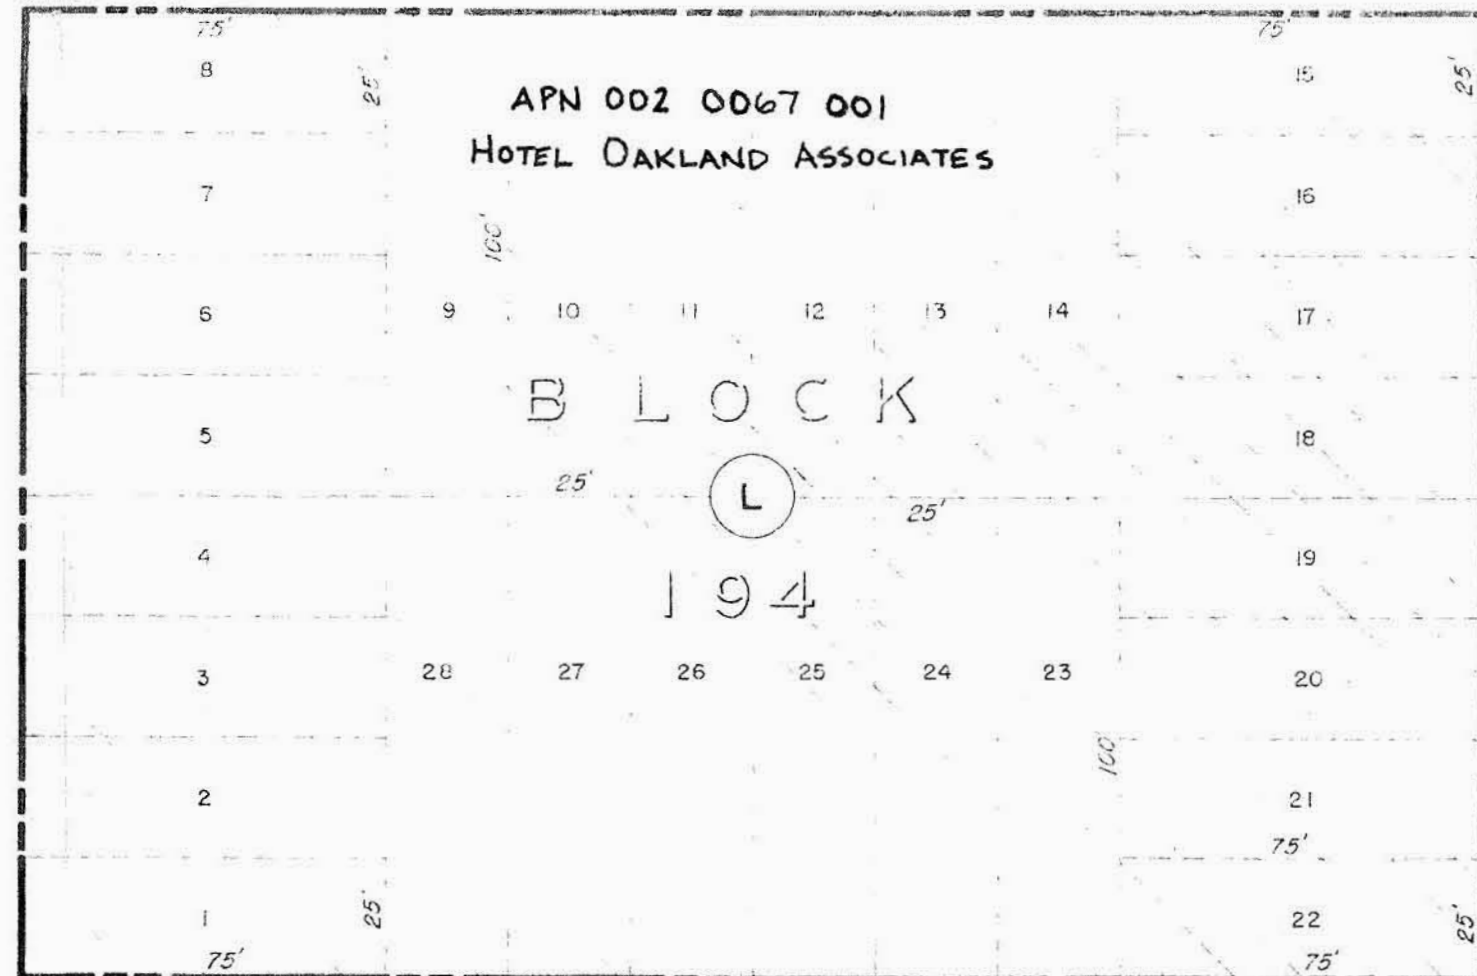


THIRTEENTH

ALICE

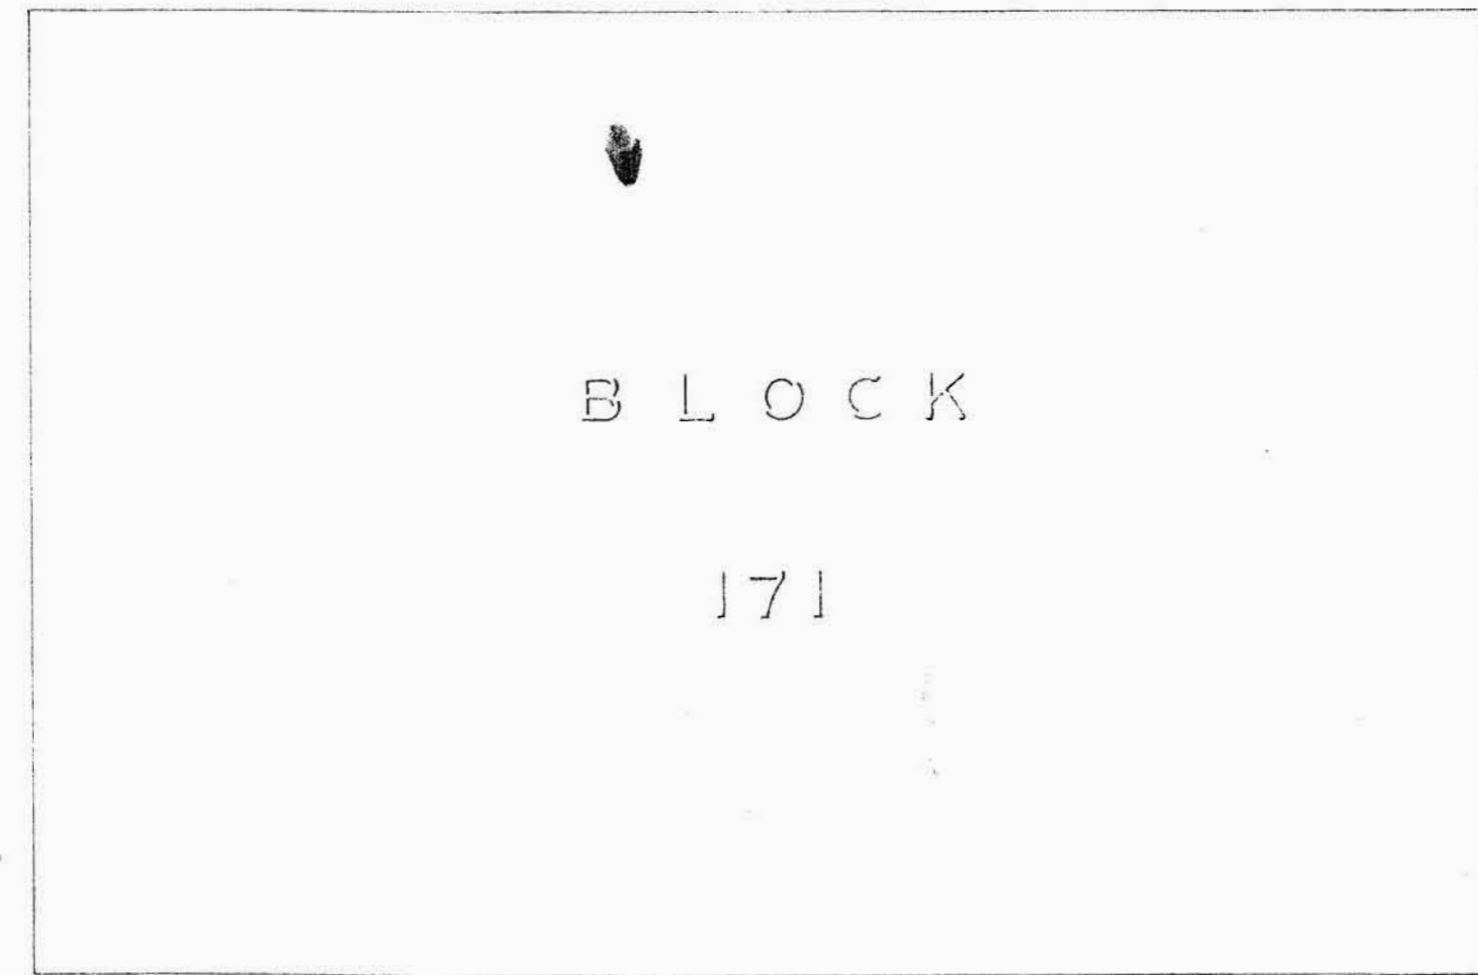

STREET

JACKSON

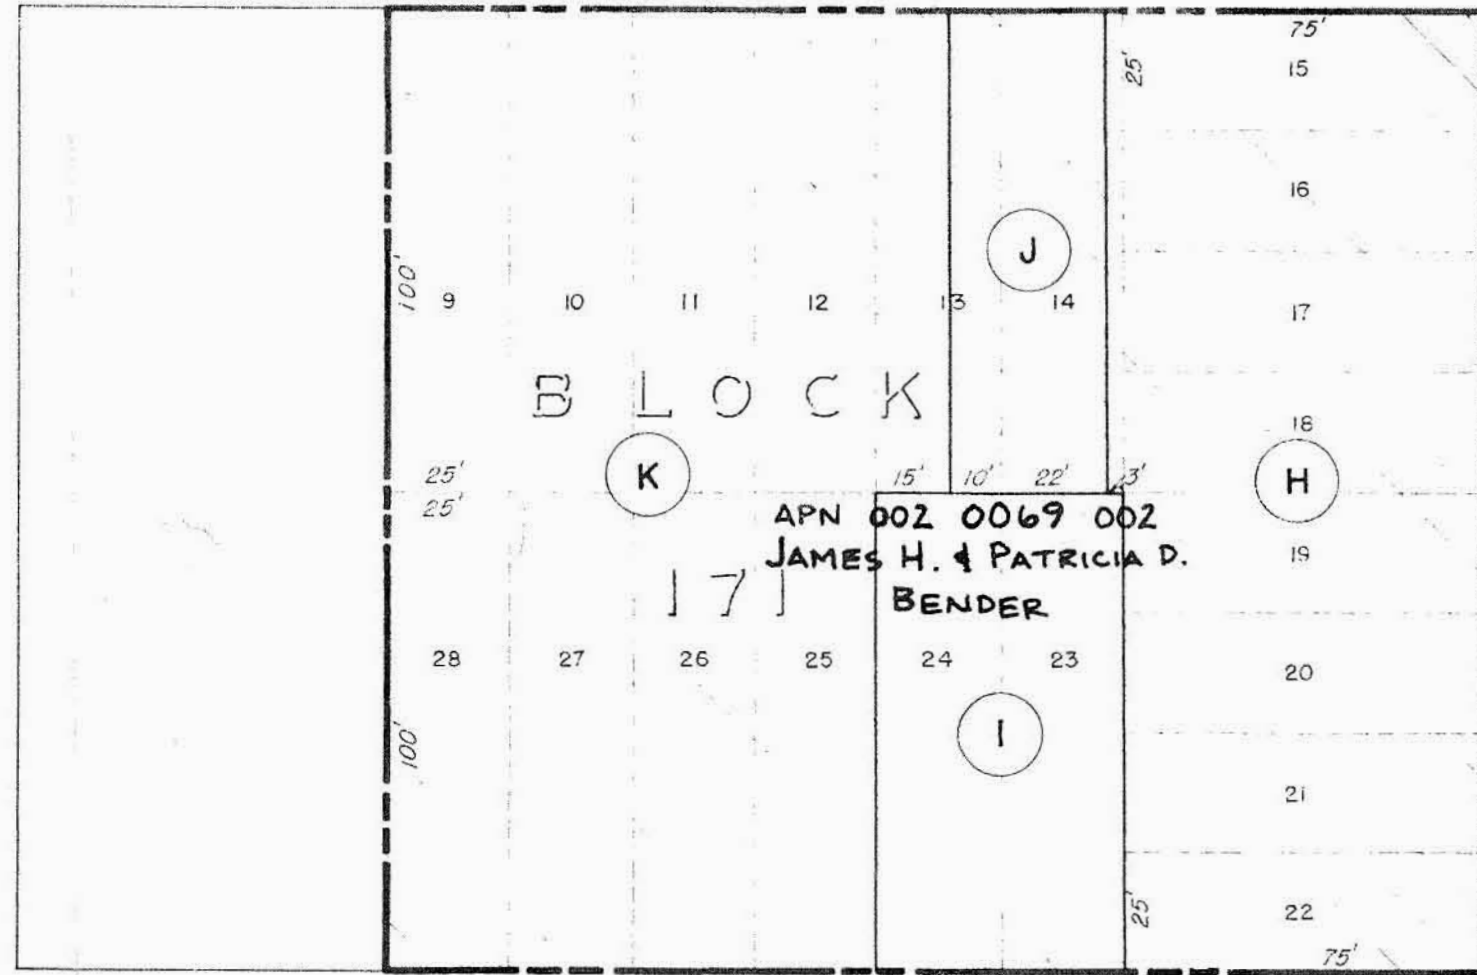

TWELFTH

1.377 ACRES TRANSFERRED TO VETERANS ADMINISTRATION, 11 SEPT. 1946.

2.882 ACRES TRANSFERRED TO VETERANS ADMINISTRATION, 17 FEB. 1947.

ACQUISITION AUTHORIZATION

RE-D 2123 28 Jan. 1943

REVISIONS DATE BY

21 Jan. 1949 Due to Final Audit L.H.C.

1 Jun. 1961 Jurisdiction Transferred from San Francisco District J.E.G.

CORPS OF ENGINEERS, U.S. ARMY

OFFICE OF THE DIVISION ENGINEER

SOUTH PACIFIC DIVISION

REAL ESTATE

OAKLAND AREA HOSPITAL SITE

APPROVED BY: *William H. Capner* DATE: 23 Mar 49

CHIEF, STATISTICAL BRANCH

CHIEF, CADASTRAL SEC.

RECOMMENDED BY: *John A. Jones*

OFFICE, CHIEF OF ENGINEERS, WASHINGTON, D. C.

AUDITED

INSTALLATION OR PROJECT NO.

SCALE IN FEET

40 20 0 40 80


SHEET 1 OF 1 DRAWING NO. FB 205

BLUE PRINT SERVICE & SUPPLY
SAN FRANCISCO
30-34 STEWART STREET

五 五 五 五
五 五 五 五
五 五 五 五

1966

8X

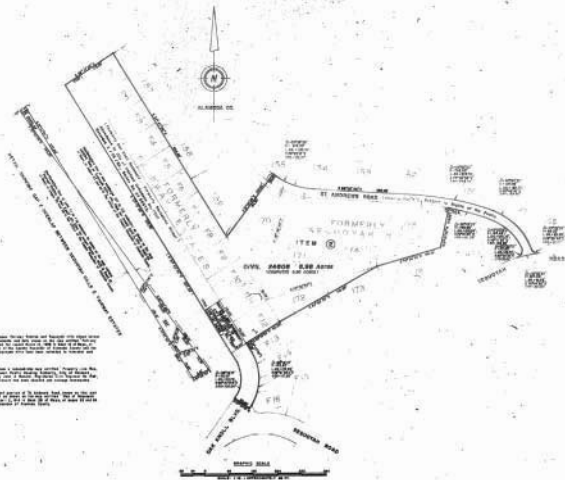

NOTE: The following data represent the number of males and females who were employed in agriculture, forestry, and fishing in the year 2000. The data are presented in the following table. The data are presented in the following table. The data are presented in the following table.

BLUE PRINT SERVICE & SUPPLY

SAN FRANCISCO

30-34 SECOND STREET

 JAN MAY SEP
 FEB JUN NOV
 MAR APR OCT
 APR MAY DEC

1966

8X

